

THIS DRAWING IS COPYRIGHT © ALL DIMENSIONS TO BE CHECKED ON SITE PRIOR TO COMMENCEMENT OF WORK. GHM PARTNERSHIP TO BE NOTIFIED OF ANY OMISSIONS OR ERRORS. THIS DRAWING IS NOT TO BE SCALED.

GHM PARTNERSHIP CAN NOT BE HELD RESPONSIBLE FOR THE ACCURACY OF INFORMATION PRODUCED BY OTHERS FOR THE PURPOSES OF PRODUCING OUR DRAWINGS. ALL TOPOGRAPHICAL SURVEYS, AREA MEASUREMENTS ARE PROVIDED FOR INFORMATION ONLY. ANY VERIFICATION OF MEASUREMENTS SHOULD BE SOUGHT FROM A SUITABLE QUALIFIED SURVEYOR. GHM PARTNERSHIP CAN NOT BE HELD RESPONSIBLE FOR THE ACCURACY OF COMPUTER SOFTWARE USED TO DETERMINE MEASUREMENTS.

DO NOT SCALE - ASK FOR DIMENSION
USE ONLY FOR PURPOSE INDICATED BELOW

1:1 @ A1
0 20mm 40mm 60mm 80mm 100mm

Material palette:

- ① Red brick
② Blue brick
③ Feature brickwork

Entrance Porch


- ④ Side walls: Blue brick
⑤ Roof: Grey Fascia and masterboard soffit

Garden Enclosures


- ⑥ Front: Coloured masonry wall
Refer to drawing 1004 for specification.
⑦ Rear: Close boarded timber fence
⑧ Windows: Double glazed windows frames in grey
⑨ Doors: Grey with glazing and timber slatted
⑩ Bike Store Door: Timber cladding



West Street Elevation

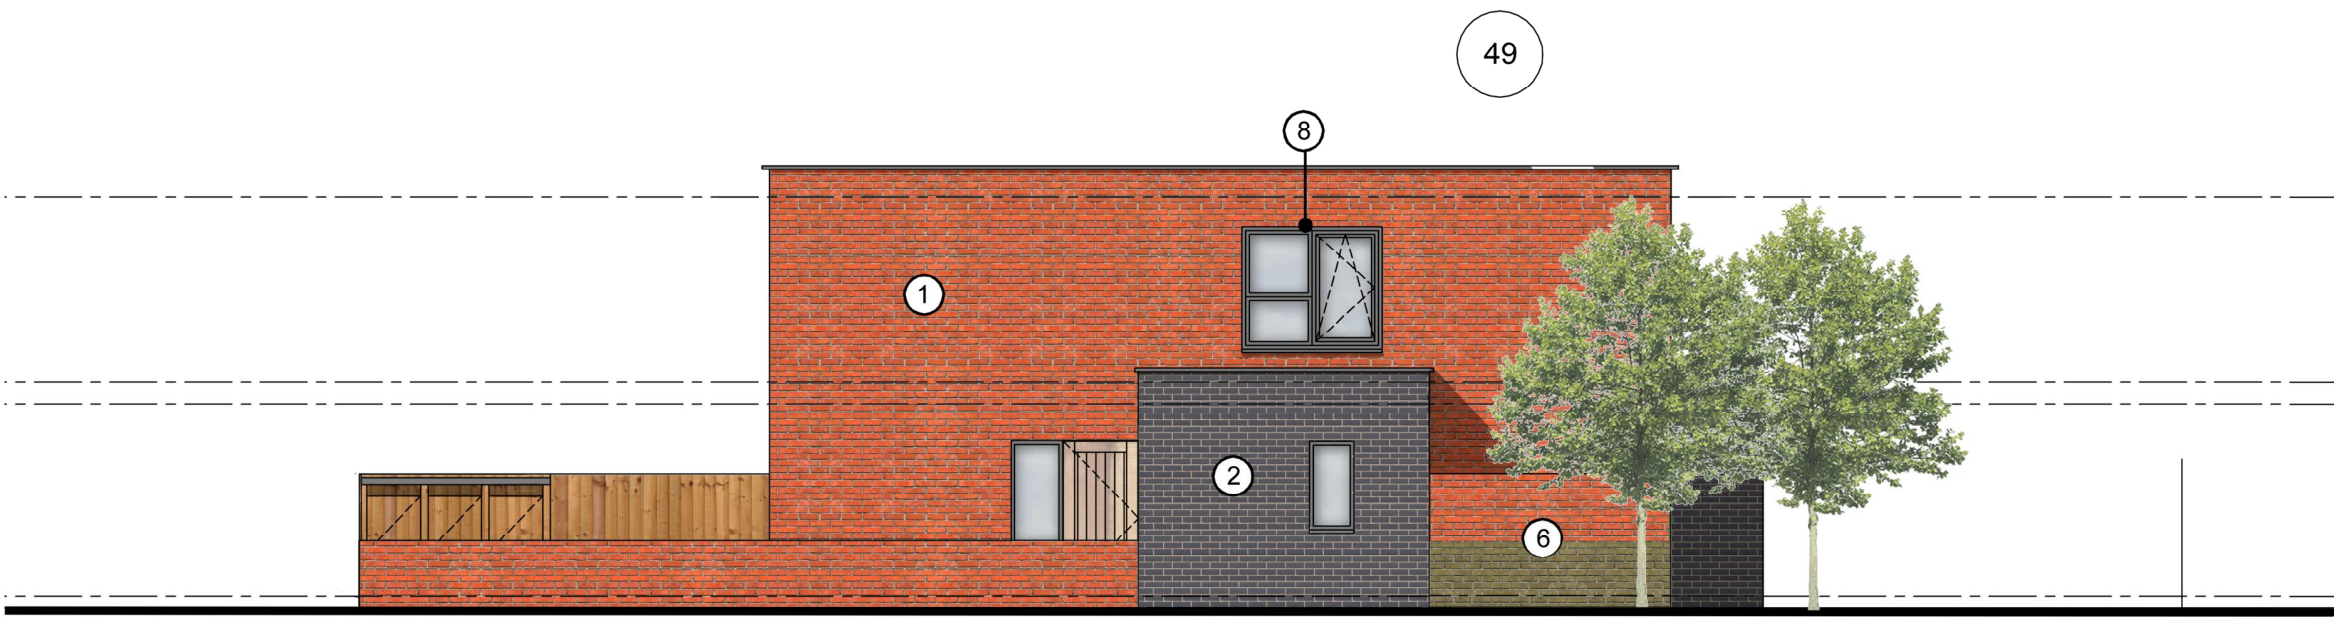

North Street Elevation

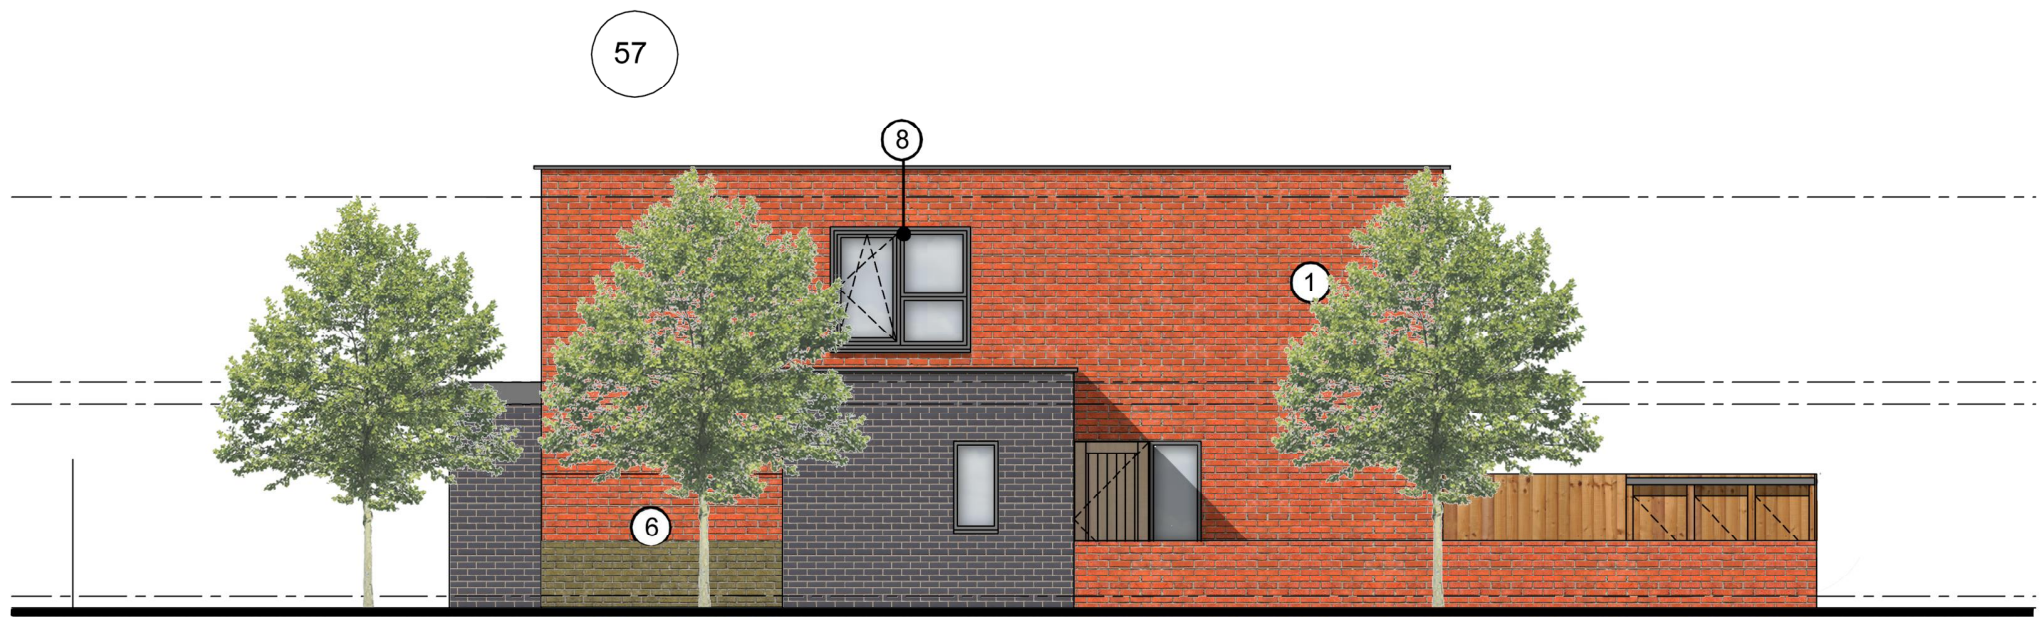

South Street Elevation



East Street Elevation

A Front garden wall colours changed and height reduced.

REVISION	DESCRIPTION	DATE	DRAWN	CHECK
----------	-------------	------	-------	-------

GHMPARTNERSHIP

www.ghmpartnership.co.uk

20 FINK HILL HORSFORTH LEEDS LS18 4DH

THE STUDIO 12 CHURCH STREET WELWYN HERTS AL6 9LX

PROJECT Conwy Close, Reading

DRAWING TITLE 2 Bed House

Proposed Block Elevations

DATE	AUG 17	DRAWN	THS
------	--------	-------	-----

SCALE @ A1	1:100	CHECK	RG
------------	-------	-------	----

STATUS PLANNING

JOB NO. 3198

DRAWING NO. 105

REVISION -