




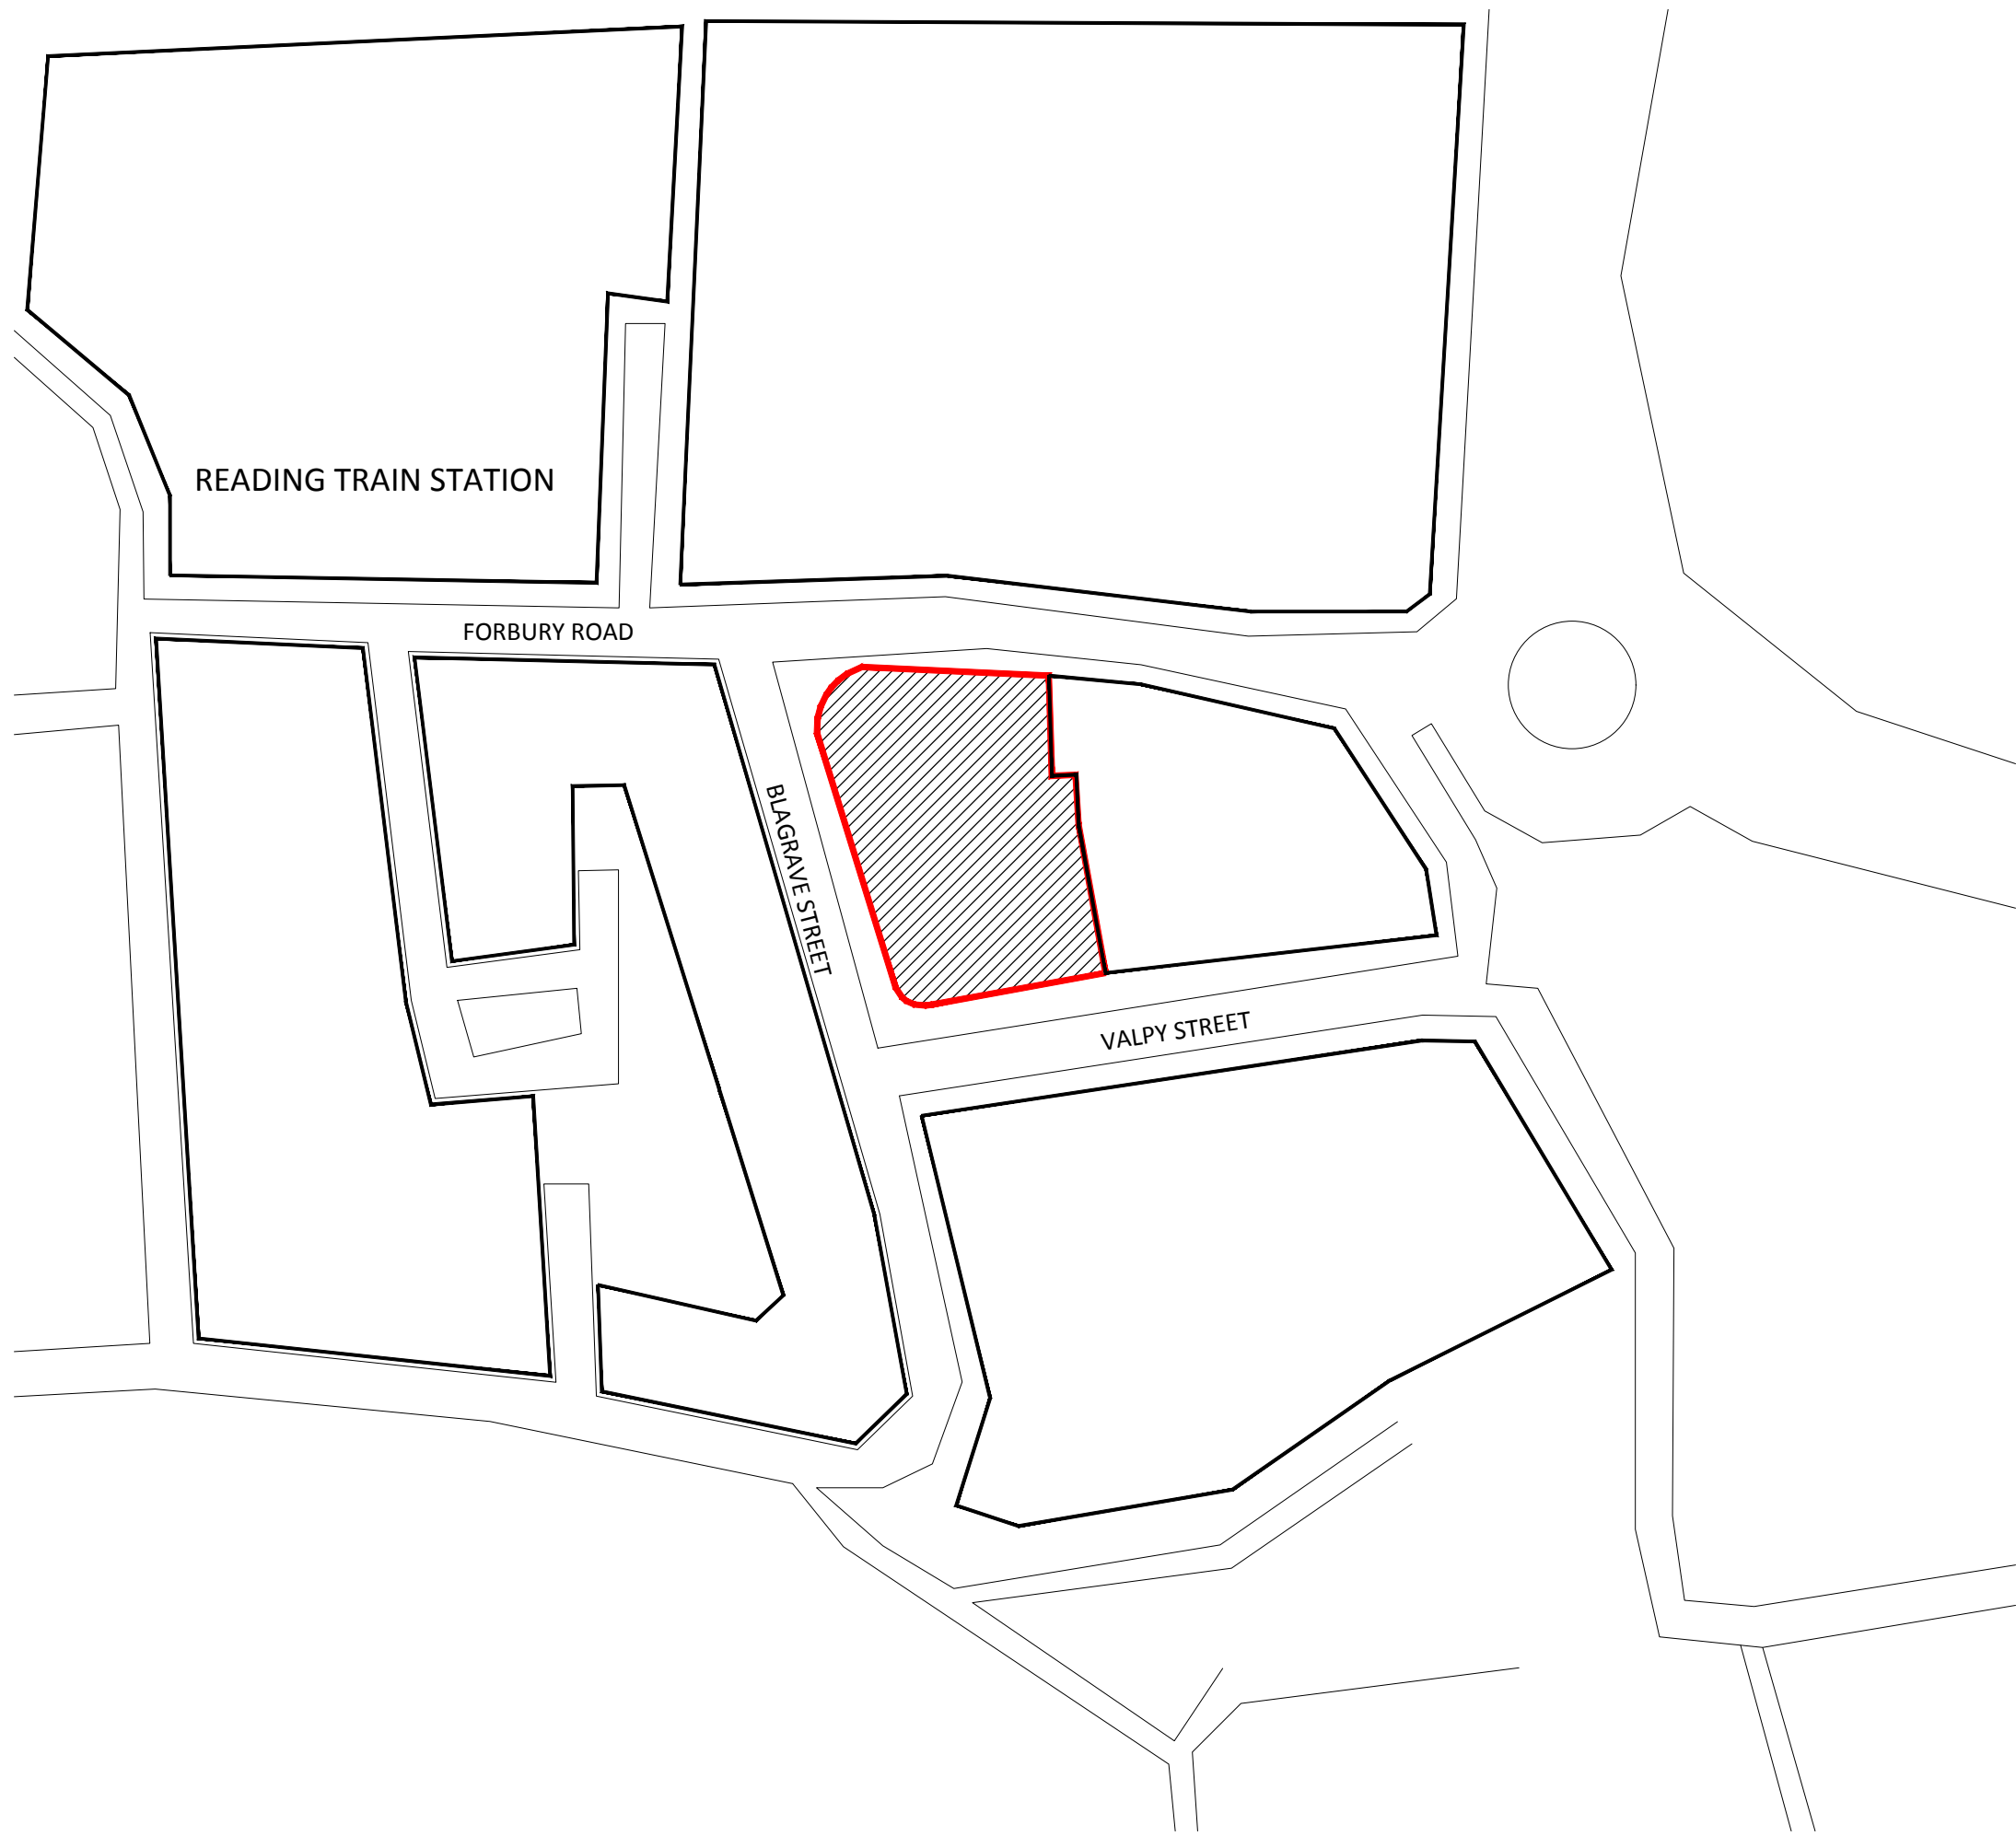


BLOCK PLAN
SCALE 1:500

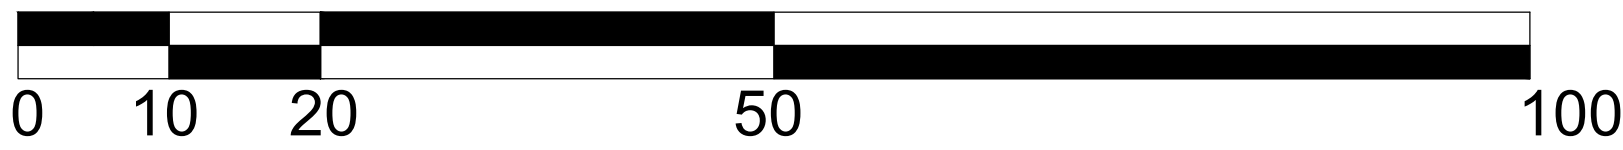


SCALE BAR 1:500

Stanfords VectorMap

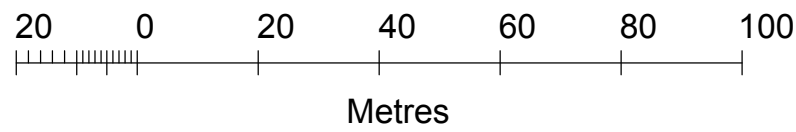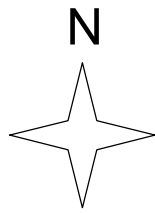

© Crown copyright and database rights 2018 OS 100035409
Reproduction in whole or in part is prohibited
without the permission of Ordnance Survey.

SITE LOCATION PLAN
SCALE 1:1250

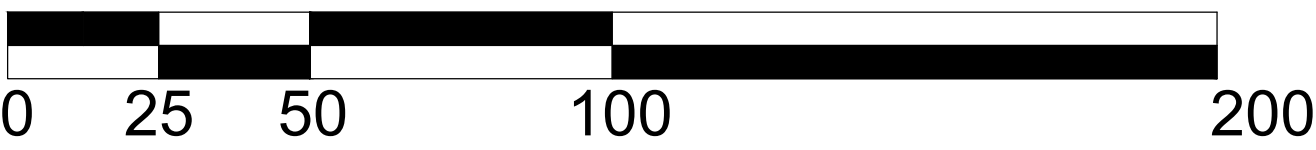

SCALE BAR 1:1250

THIS DRAWING IS PROTECTED UNDER COPYRIGHT.
THIS DRAWING IS NOT TO BE REPRODUCED IN WHOLE OR PART UNLESS AUTHORISED BY

area
© COPYRIGHT

THIS DRAWING IS NOT TO BE SCALED

THE GENERAL CONTRACTOR IS TO CHECK ALL DIMENSIONS AND NOTIFY THE DESIGNERS OF ANY DISCREPANCIES OR OMISSIONS.

DRAWING TO BE READ IN CONJUNCTION WITH SCOPE OF WORKS

NOTES:

-

08.02.18	C1	ISSUED FOR PLANNING	MS	SJ
DATE	REV	REVISIONS	SIGN	CHKD

The Old Post Office
33 Station Road,
Egham,
Surrey TW20 9LA

T. 01784 274000

info@areasq.co.uk

5th Floor,
Counting House,
53 Tooley Street,
London SE1 2QN

T. 020 7089 6000

www.areasq.co.uk

DRAWING STATUS

FOR CONSTRUCTION

CLIENT

CENTRAL WORKING

PROJECT

R+ BUILDING
READING
RG1 1AZ

TITLE

PLANNING
OS PLAN
BLOCK PLAN

SCALE

VARIES@ A1

DATE	06.02.18	DRAWN	MS	CHECKED	SJ
------	----------	-------	----	---------	----

PROJECT NO	Number	REV.
AR20876	A102P00	C1