


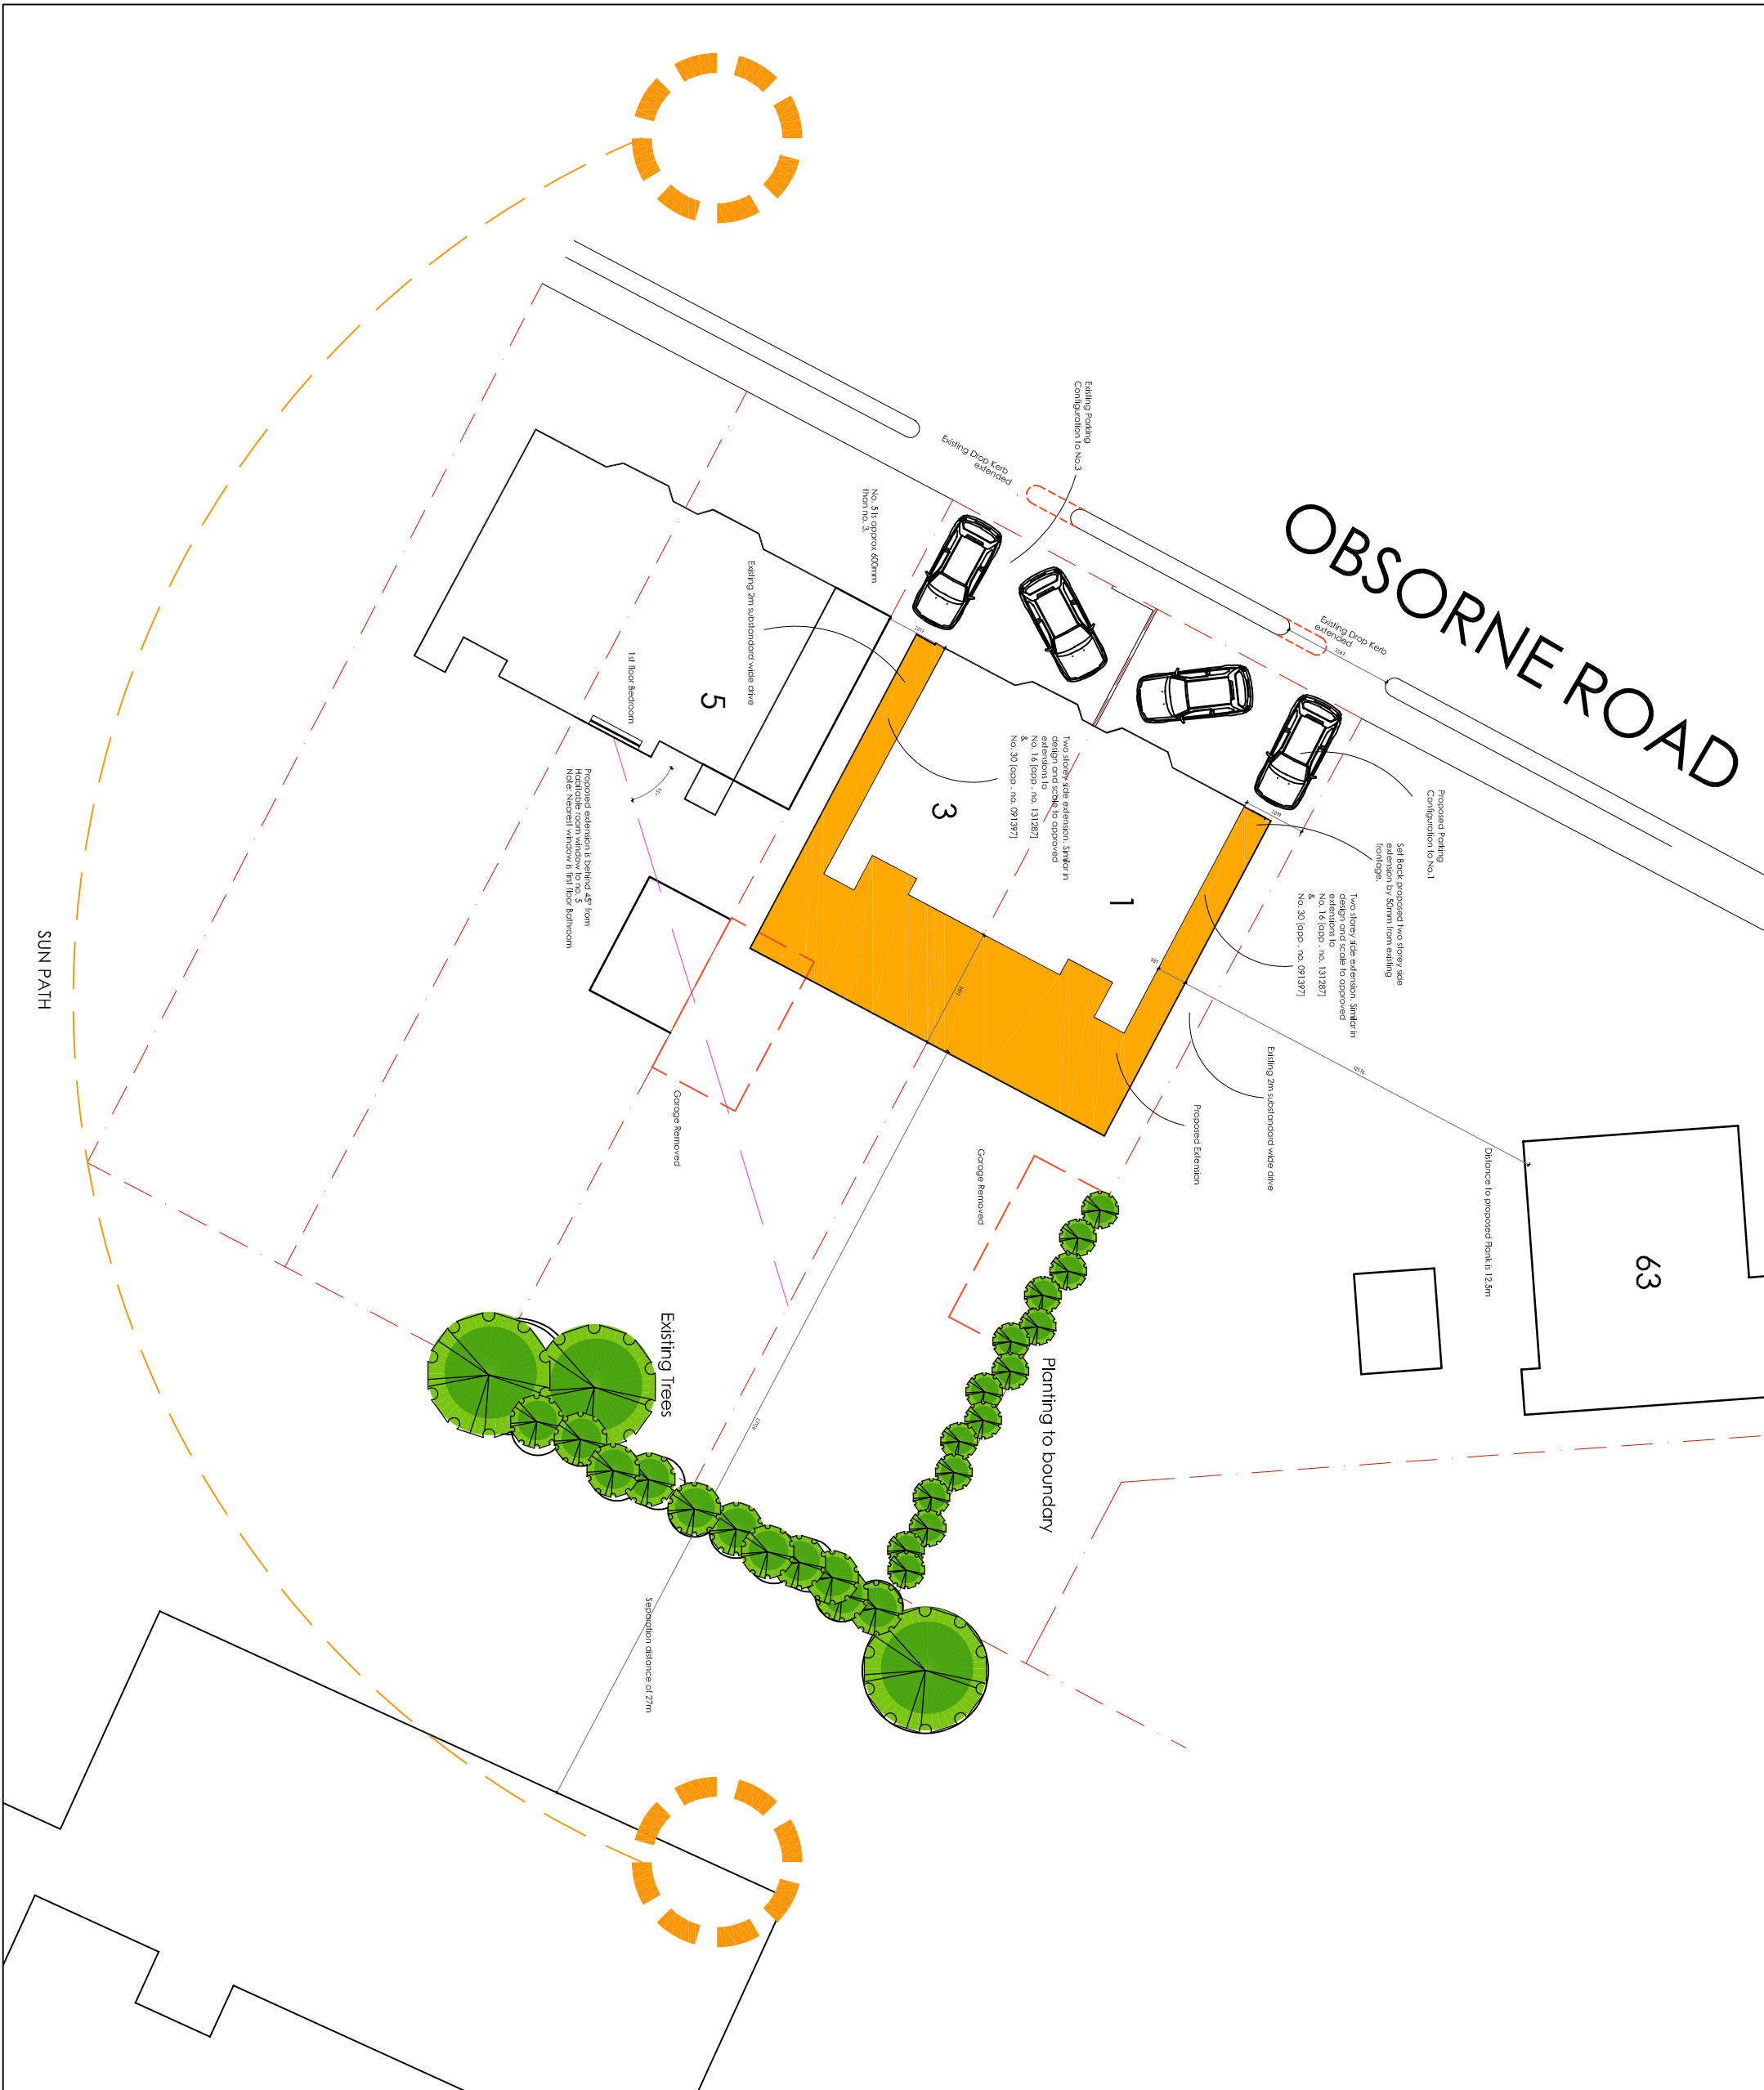

Dwg No:
PL-01

Proposed Block Plan

 Job No: 1802-DOR

Scale: 1:200

Date: Feb 2018

Client:

Mr Caddger &
Mr Maycock

■ Project:

1-3 Osborne Rd.
Reading
RG30 2PG



07889731195

 info@mzmassociates.com