


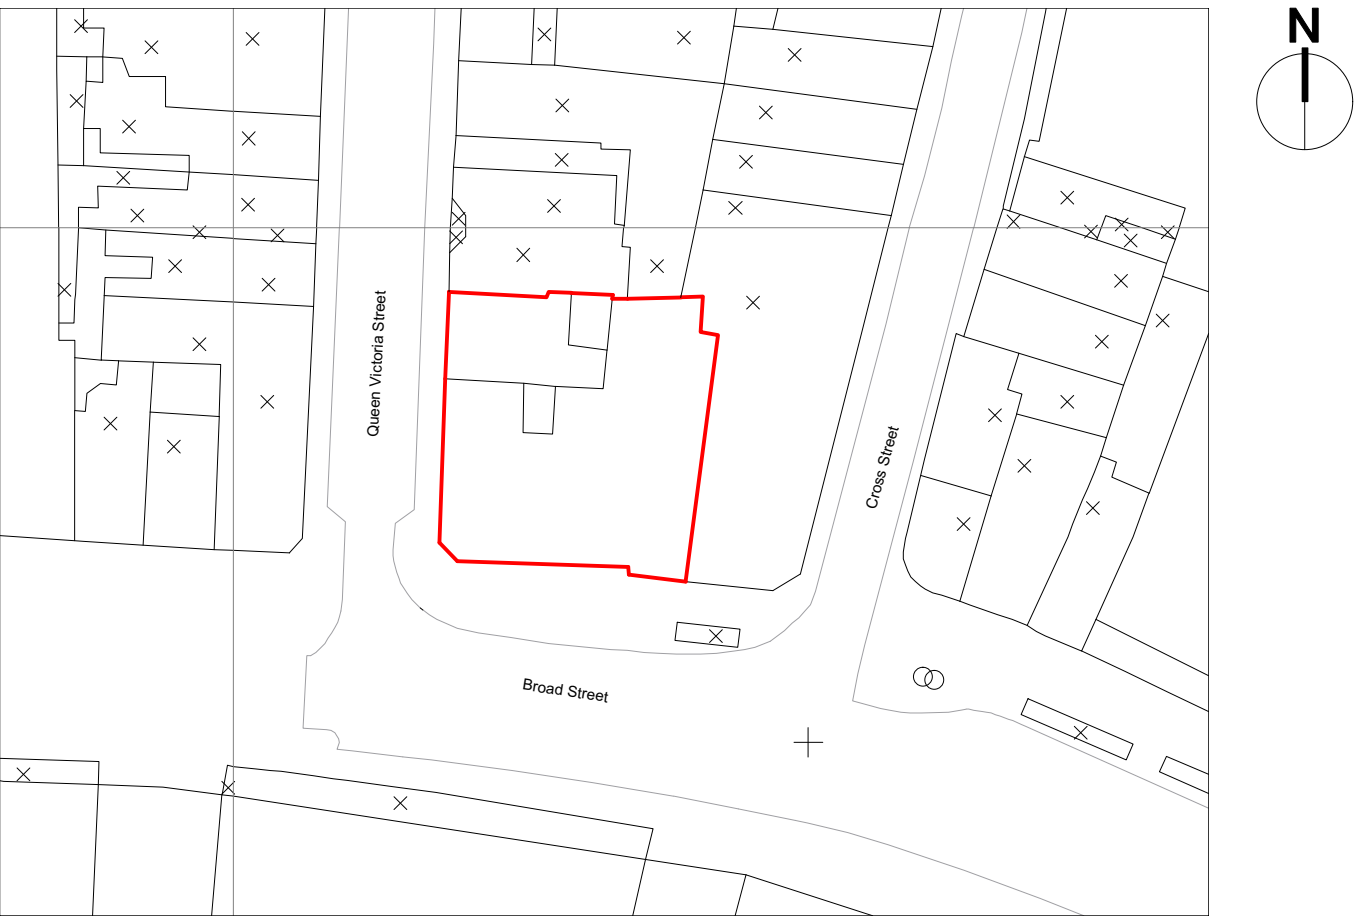

BLOCK PLAN 1:500 @ A3



LOCATION PLAN 1:1250 @ A3



REVISION	BY	DATE	REVISION	BY	DATE

CONTRACTORS MUST CHECK ALL DIMENSIONS ON SITE. ONLY FIGURED DIMENSIONS ARE TO BE WORKED FROM. DISCREPANCIES MUST BE REPORTED TO THE ARCHITECT BEFORE PROCEEDING.

© THIS DRAWING IS COPYRIGHT

PLANNING APPLICATION

CLIENT	HSBC
PROJECT	HSBC READING BROAD STREET 2016 Evergreen - PIN 4002 26 Broad St, Reading, RG1 2BU

DRAWING LOCATION AND BLOCK PLAN	
DRAWING No. 16 041 PA 00	SCALE 1:1250/1:500 @ A3
DRAWN BY / OFFICE SGL / DORCHESTER	REVISION