



Disclaimer
THIS DRAWING MUST NOT BE SCALED UNLESS ISSUED FOR PLANNING PURPOSES.
ALL DIMENSIONS ARE TO BE VERIFIED PRIOR TO SETTING OUT, COMMENCING
WORK, OR PRODUCTION OF FABRICATION DRAWINGS.
REPORT ANY DISCREPANCIES TO THE SUPERVISING OFFICER IMMEDIATELY.
DRAWINGS MARKED AS 'DRAFT' ARE FOR APPROVAL ONLY AND NOT ISSUED FOR
CONSTRUCTION PURPOSES. COPYRIGHT ©

Rev	Description	By	Date

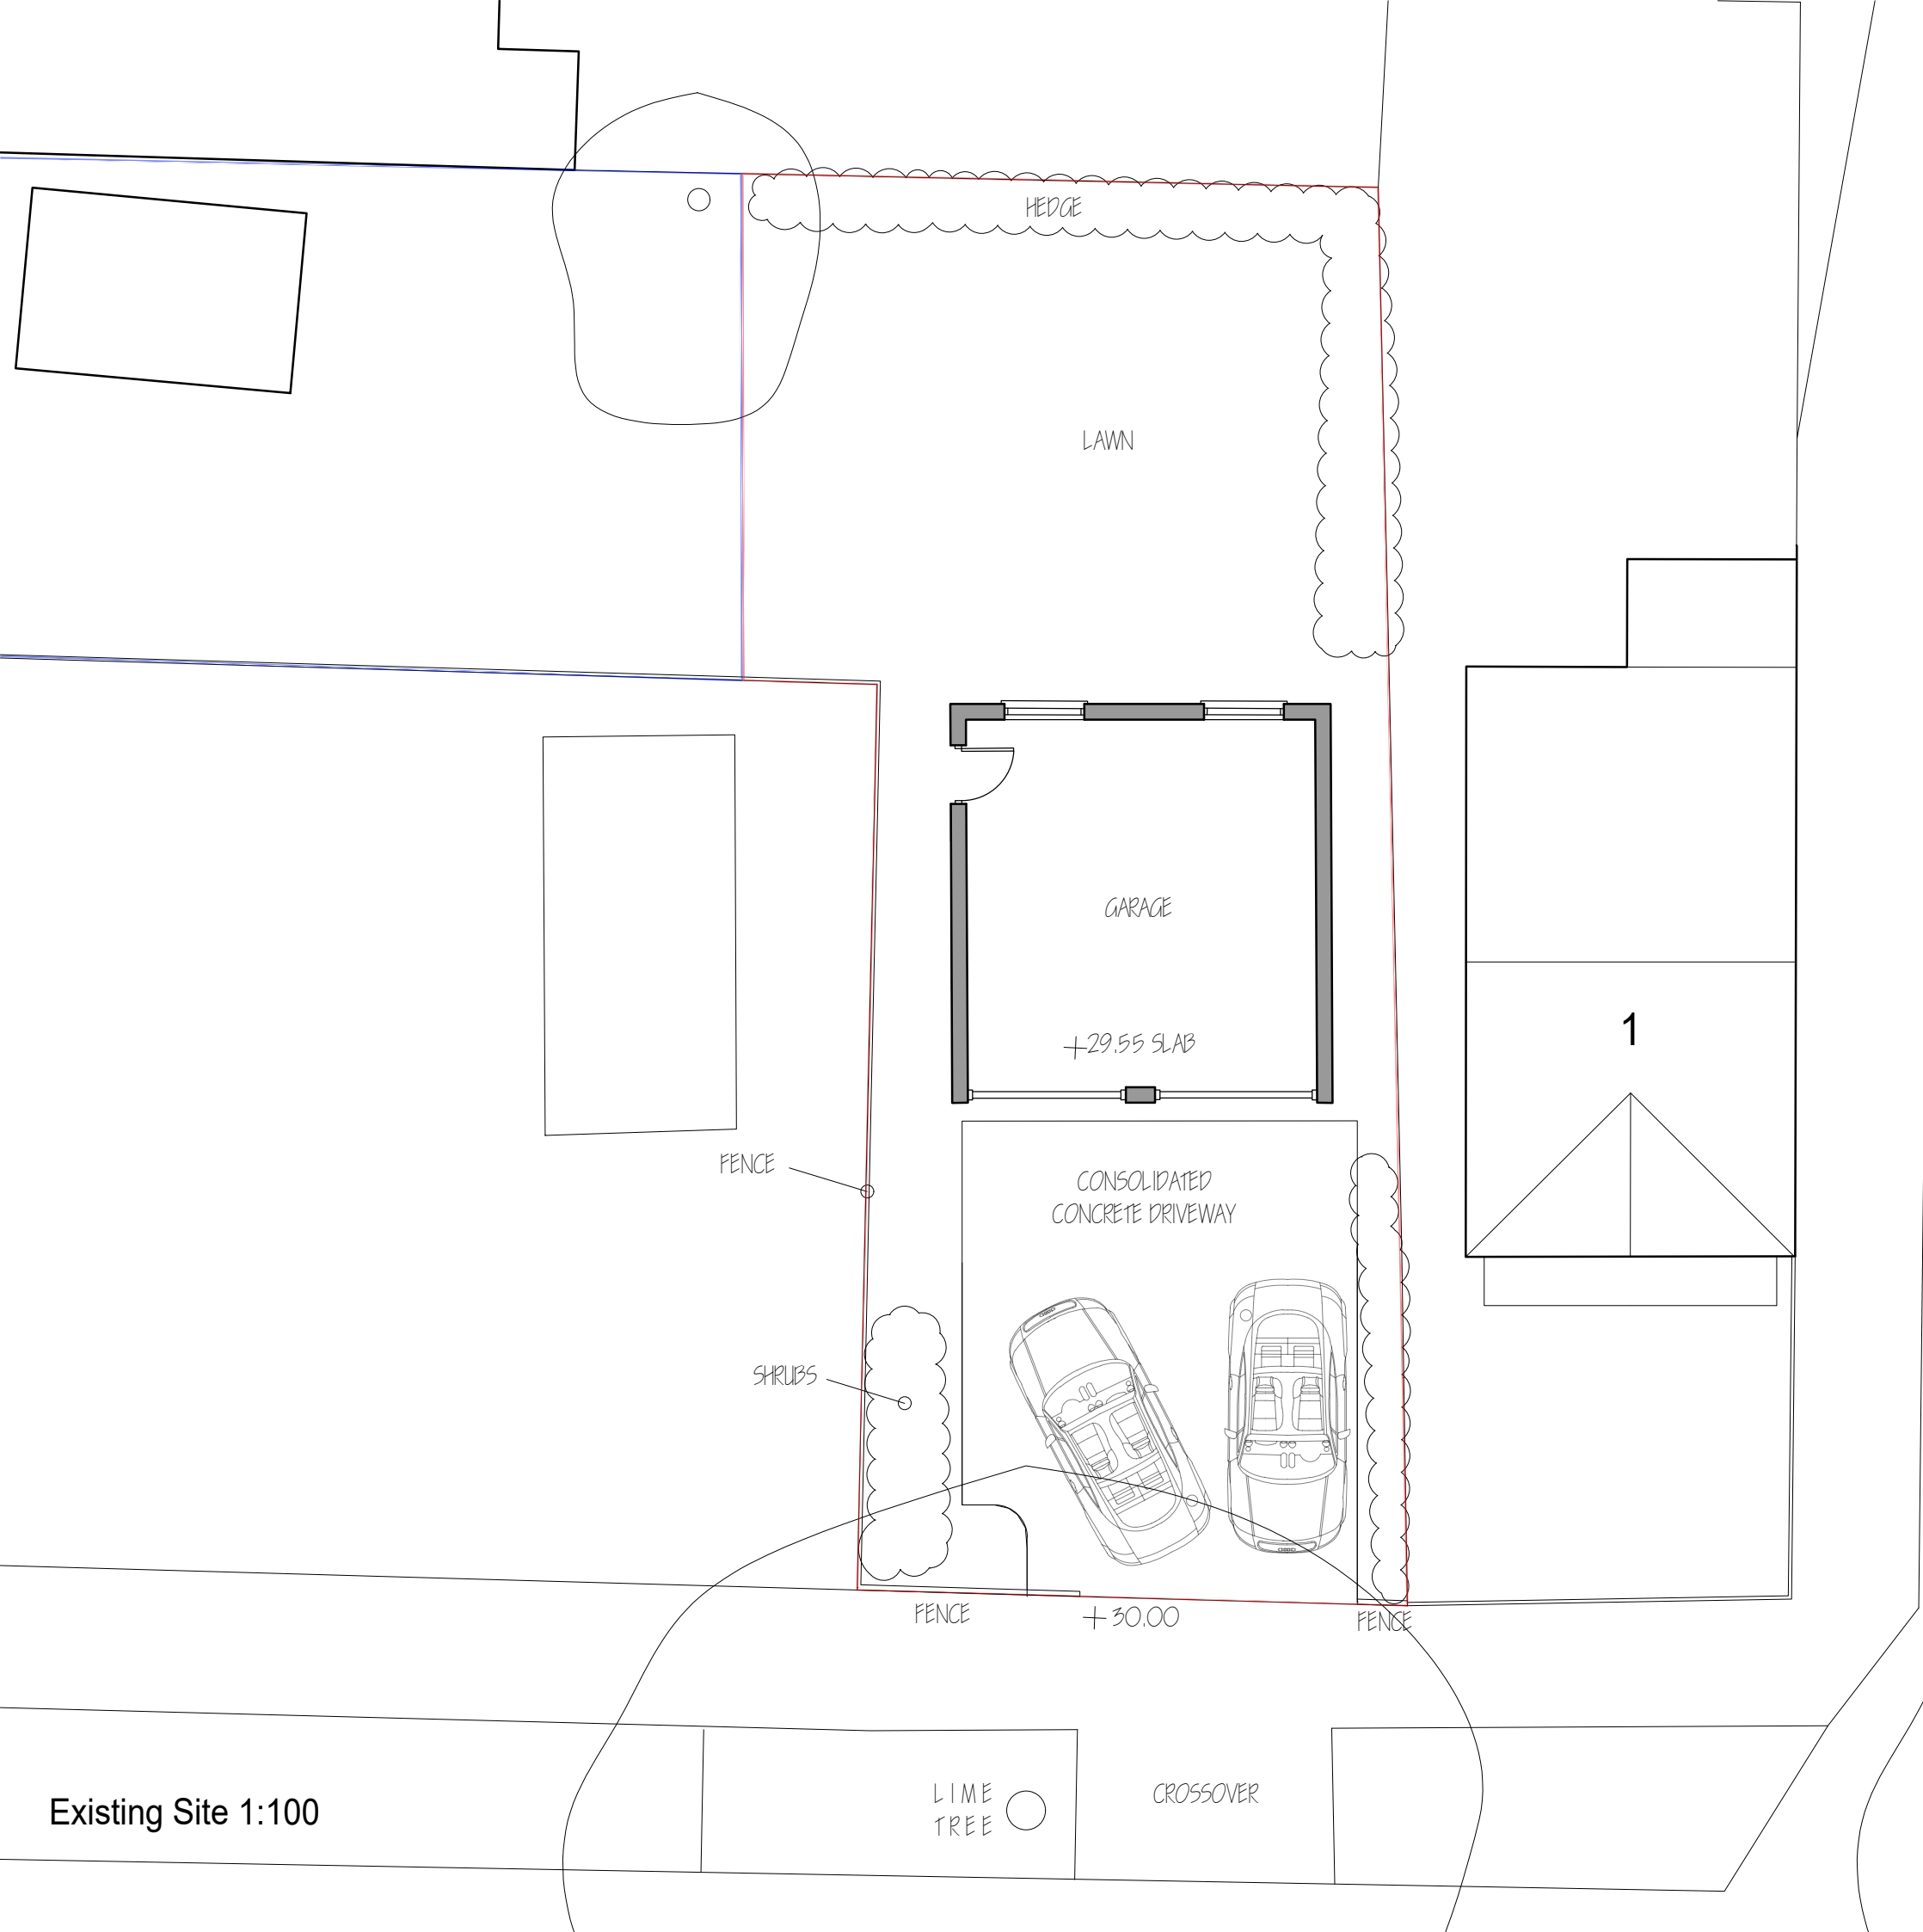

1:100 scale Bar
This Drawing has been produced for printing onto A3 size paper,

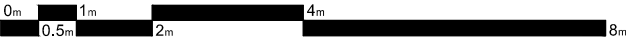

Day • Tanner Partnership ARCHITECTURE AND PLANNING

CLIENT	Mr P. Coldwell	www.daytanner.co.uk	Suite 1A Market House 19-21 Market Place Wokingham Berkshire RG40 1AP 0118 989 0808 info@daytanner.co.uk
JOB	190 Henley Road, Caversham, Reading, RG4 5LN		
DRG	Existing Site Plan		
SCALE	1:100	DRAWN GH	DATE April 2018
			3490/102