
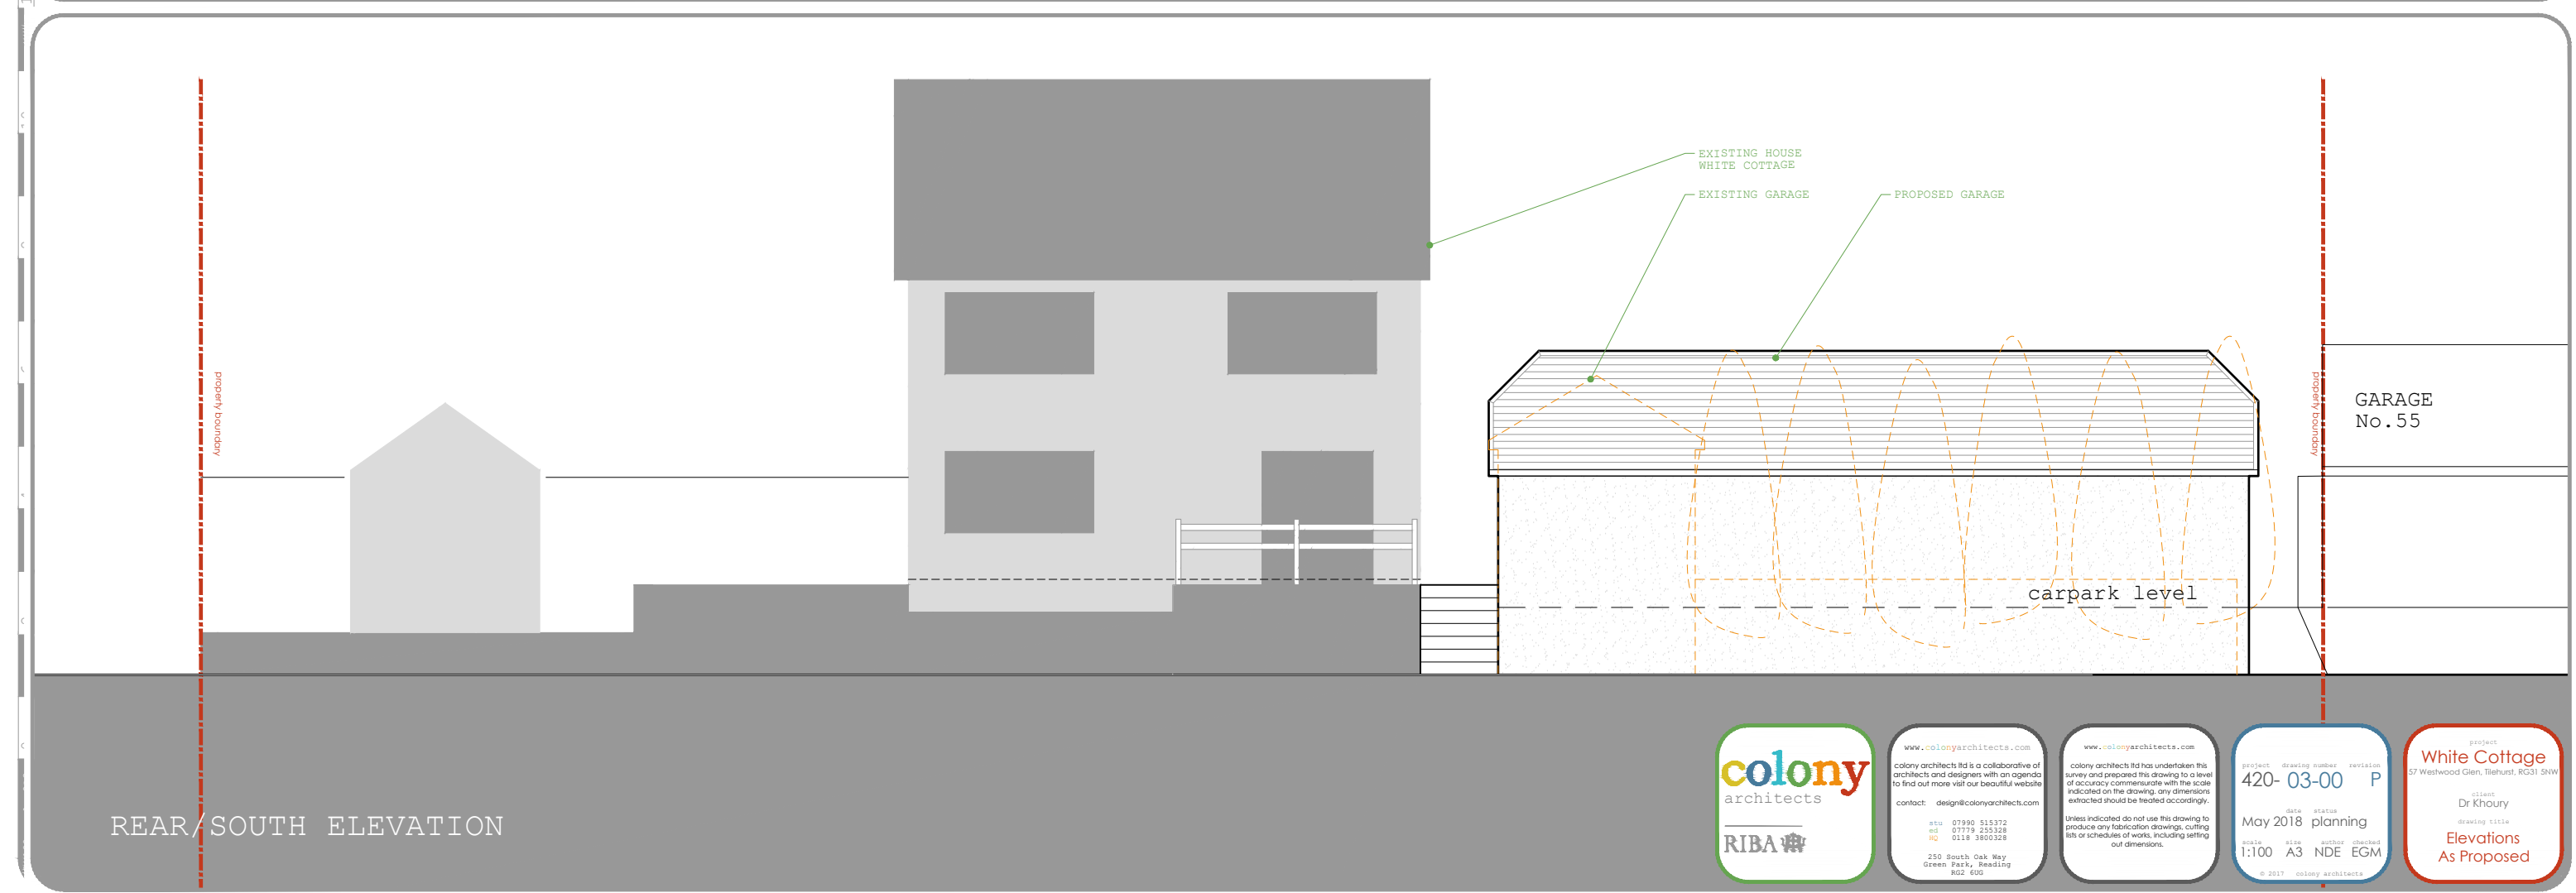


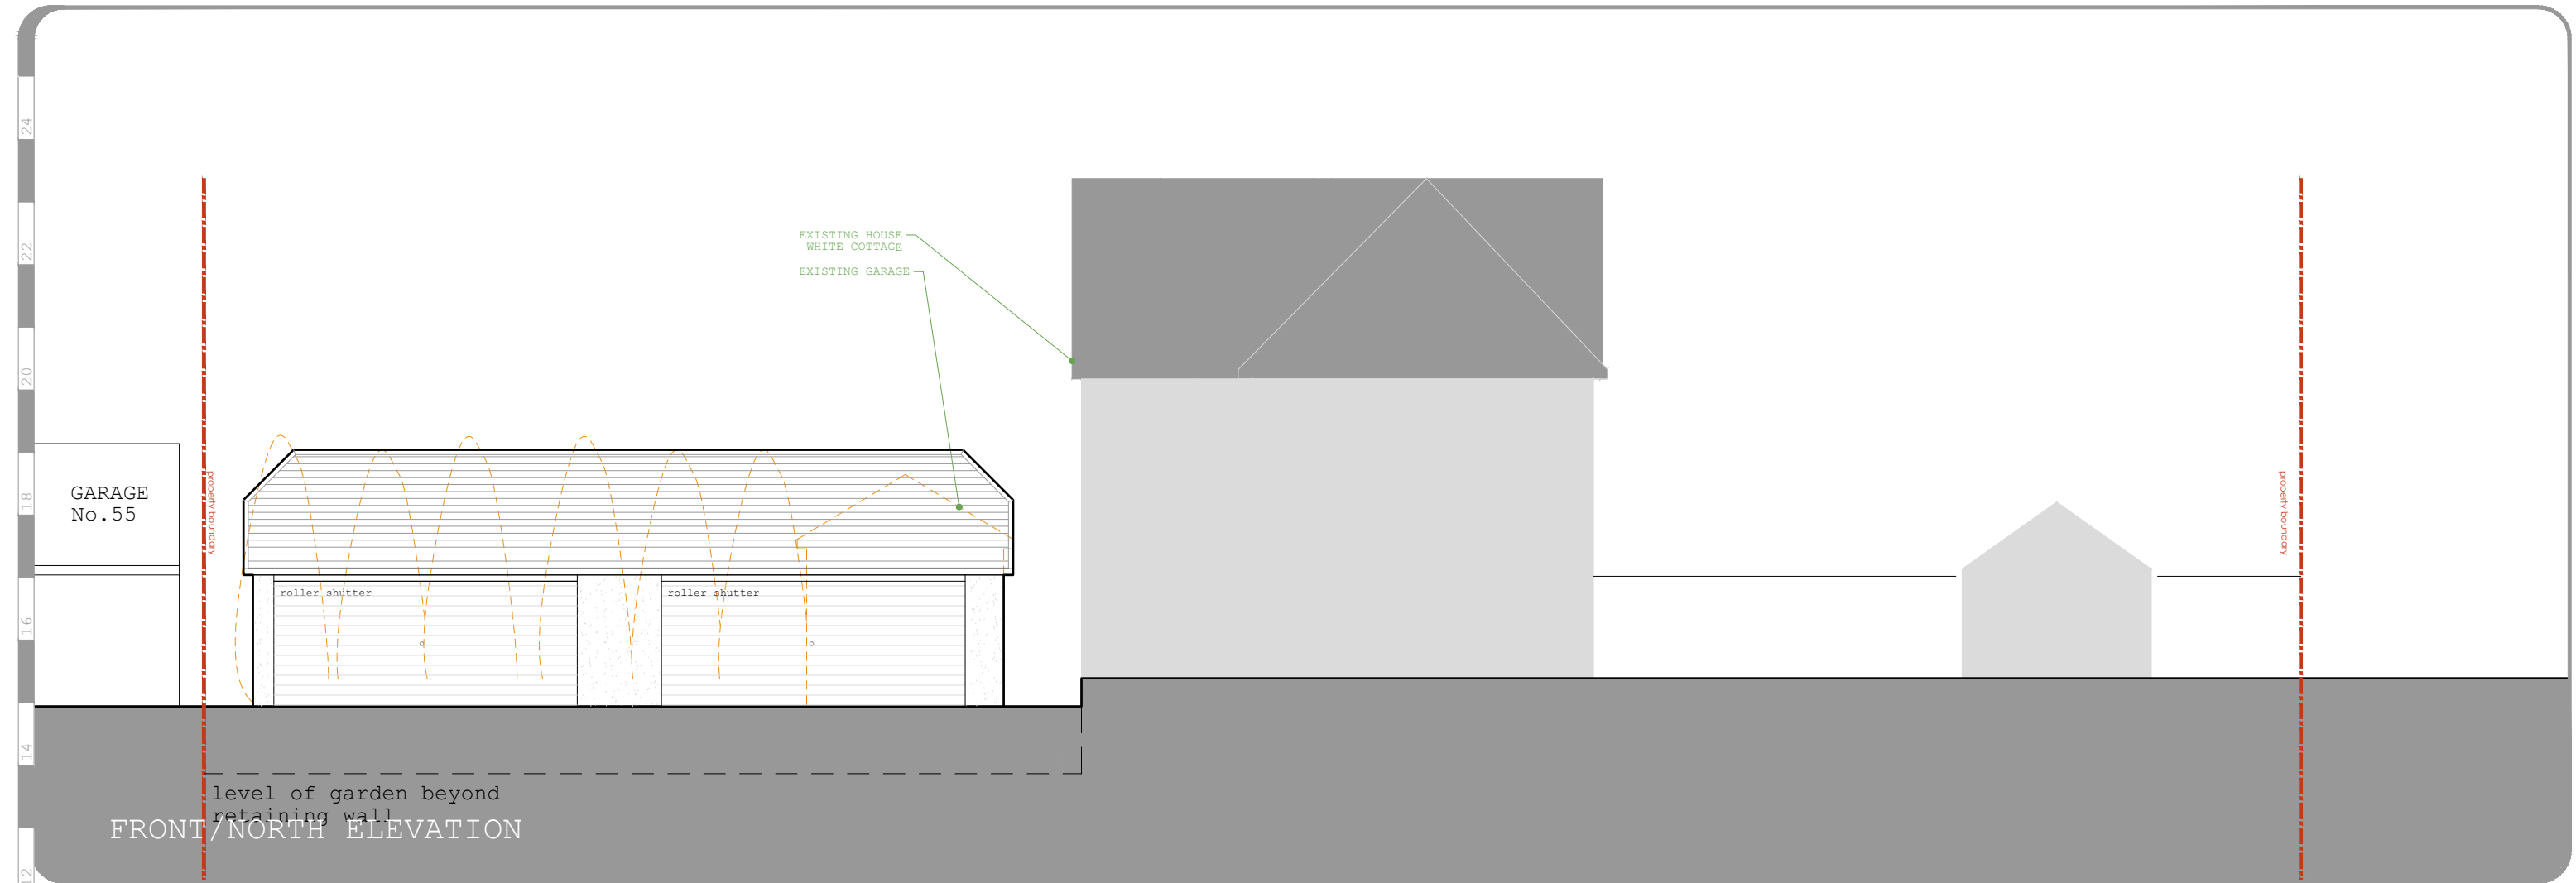

www.colonyarchitects.com
colony architects ltd is a collaborative of architects and designers with an agenda to find out more visit our beautiful website
contact: design@colonyarchitects.com
tel 07990 515372
ed 07779 255328
HQ 0118 3800328
250 South Oak Way
Green Park, Reading
RG2 6BG

www.colonyarchitects.com
colony architects ltd has undertaken this survey and prepared this drawing to a level of accuracy commensurate with the scale indicated on the drawing. any dimensions extracted should be treated accordingly.
Unless indicated do not use this drawing to produce any fabrication drawings, cutting lists or schedules of work, including setting out dimensions.

project 420- 03-00 revision P
date May 2018 session planning
scale 1:100 size A3 author NDE checked EGM
© 2017 colony architects

project White Cottage
57 Westwood Glen, Tilehurst, RG31 5NW
client Dr Khoury
drawing title Elevations
As Proposed