


THE RIDINGS

W E
S
SU 7277 SW

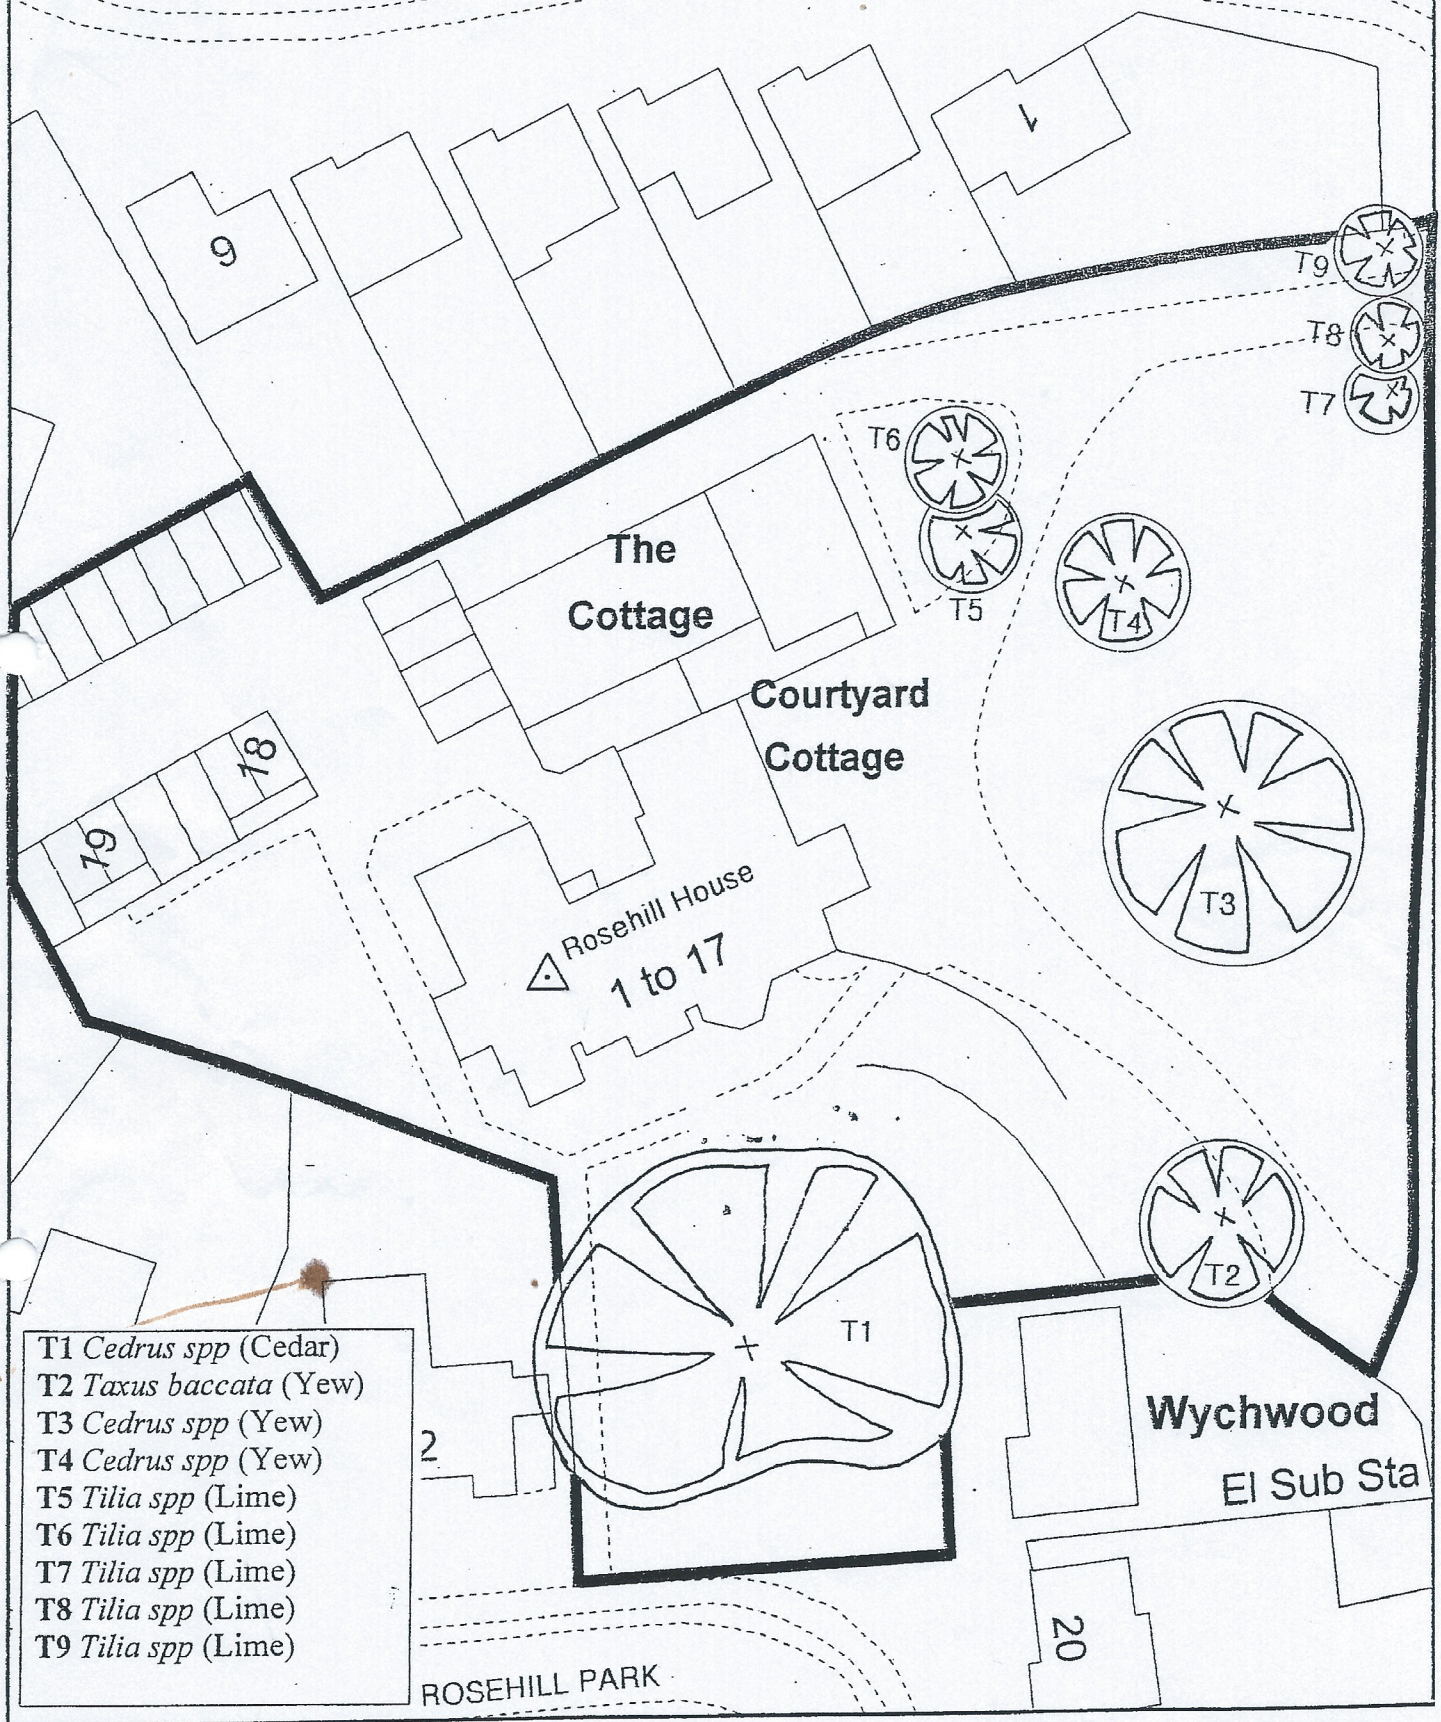

Title: Tree Preservation Order – Rosehill House, Peppard Road, Emmer Green, Reading.

Date: DECEMBER 2002

Drg.No.: E2145

Produced by GIS & Mapping Services

Ref: 314191

Scale 1:500



© Crown Copyright. All rights reserved. Reading Borough Council. Licence no LA 079049. 2002.