


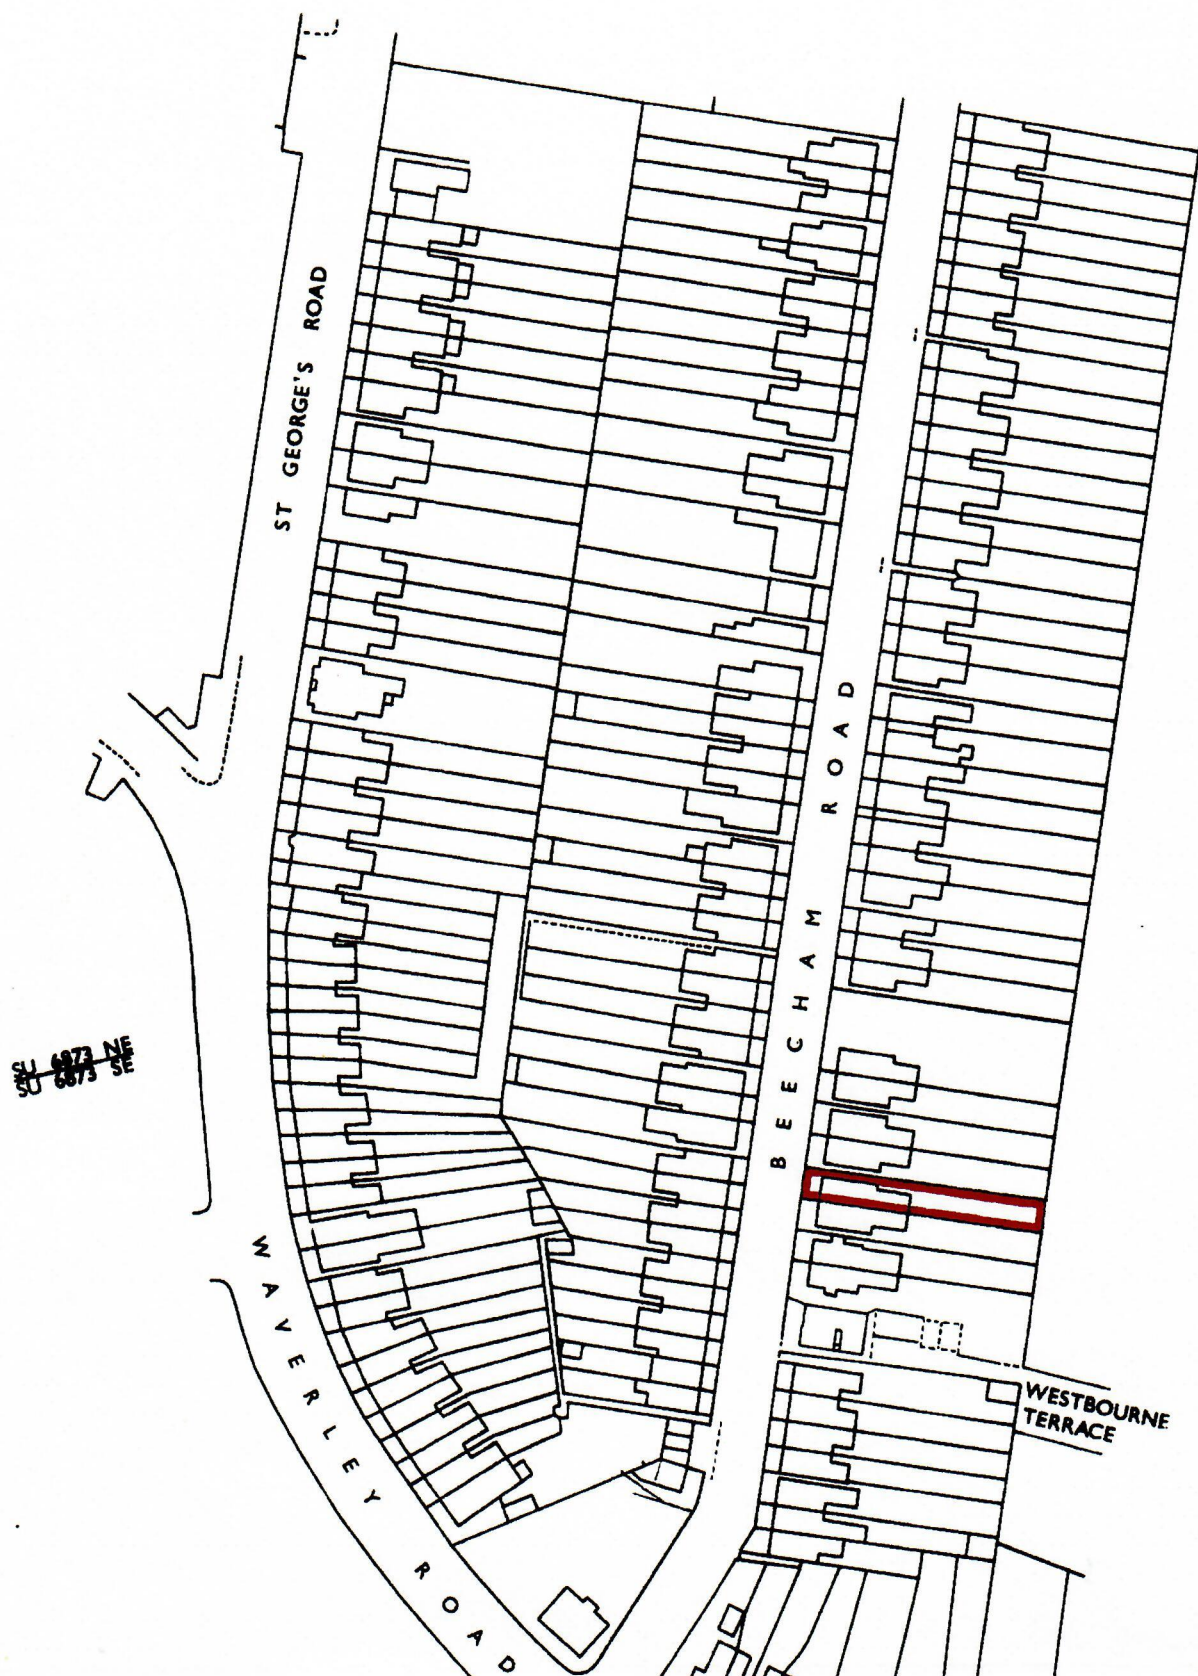

SU 6973 NW
SU 6973 SW

SU 6973 NE
SU 6973 SE

LOCATION MAP SCALE 1:1250@a4 149 BEECHAM ROAD, READING, RG30 2RB