


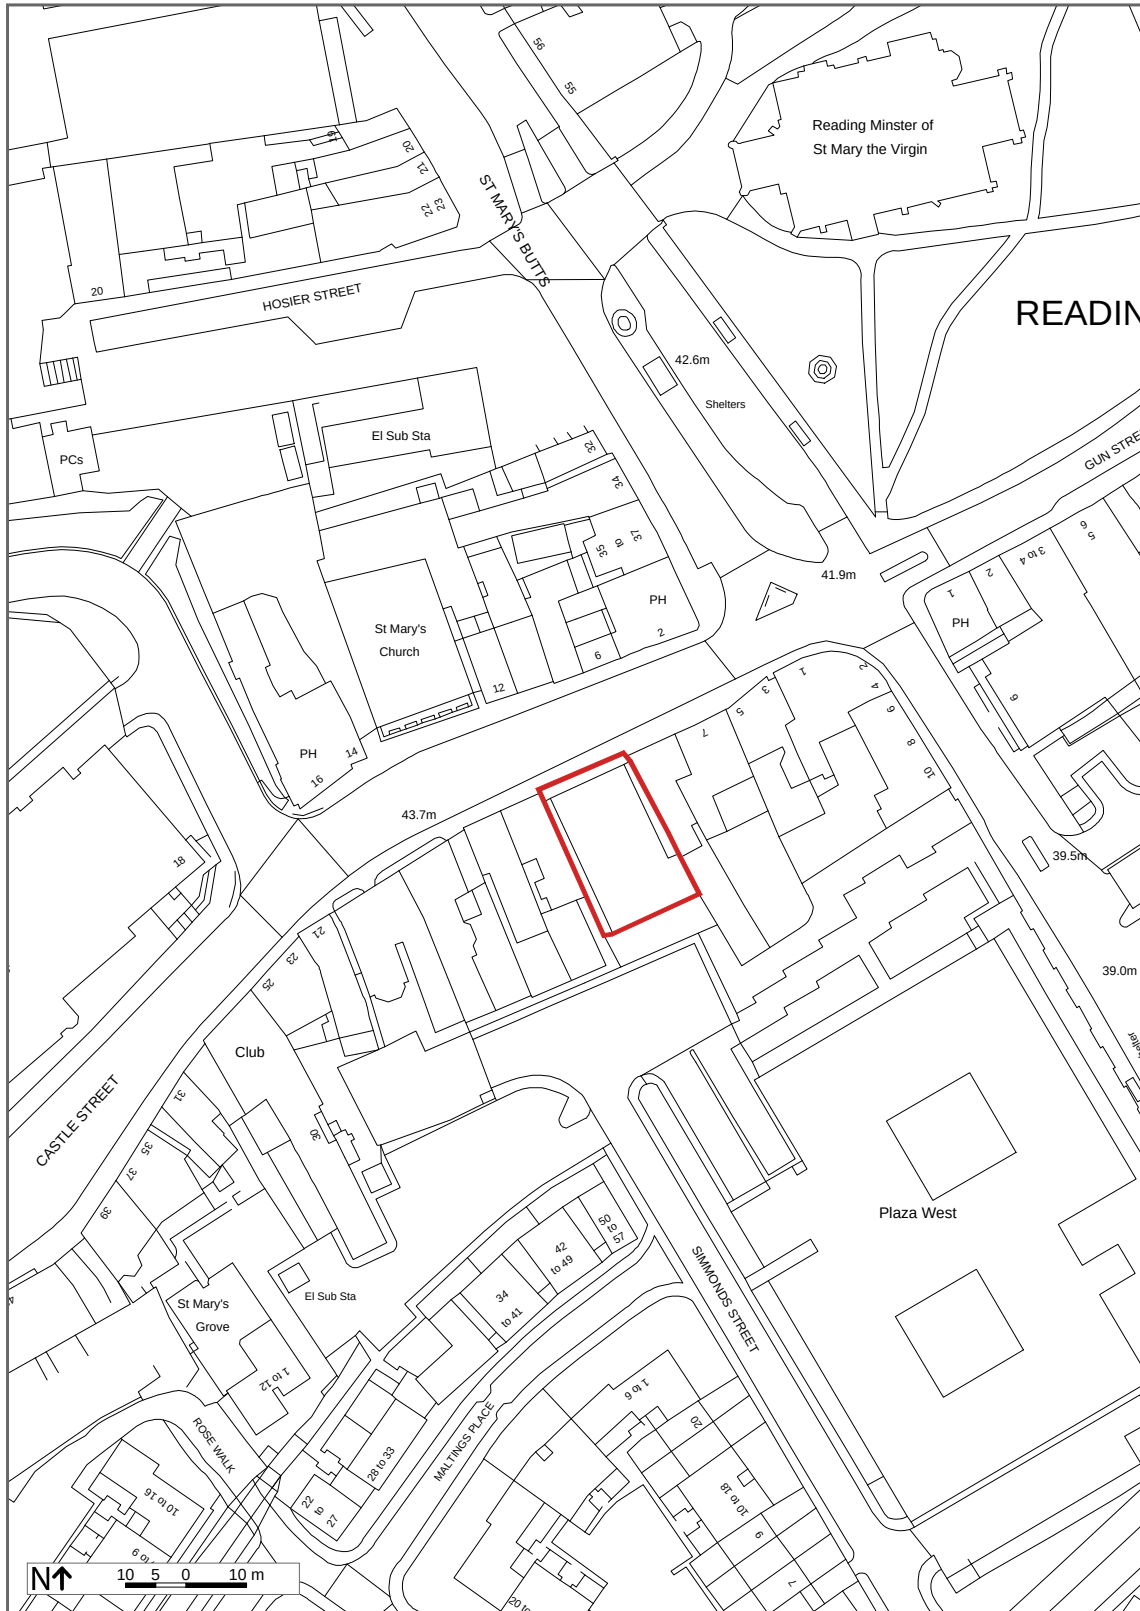

Map Information

Scale 1:1250
 Date: 28/11/17
 Reference 17361
 Order No: 1919899

Site Location Plan

11 Castle Street,
 Reading,
 RG1 7SB