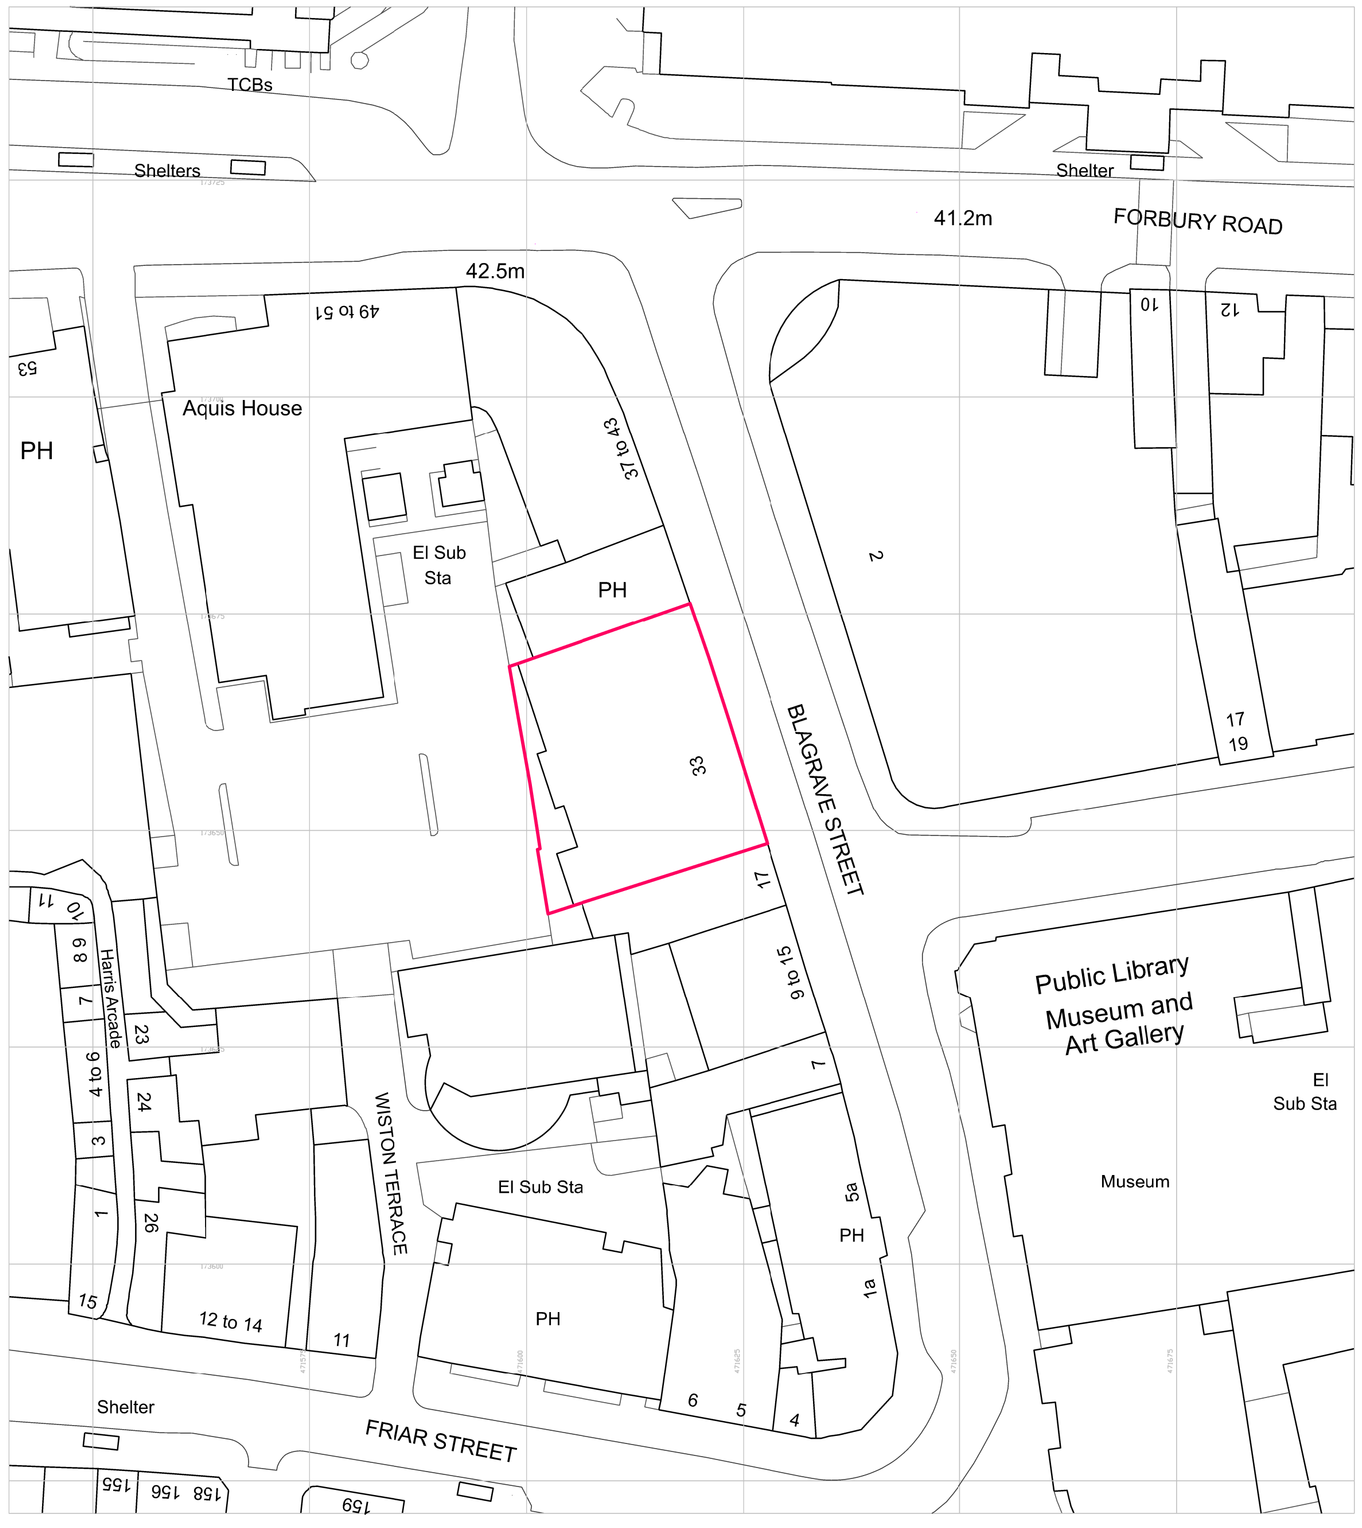


Ordnance Survey, (c) Crown Copyright 2018. All rights reserved. Licence number 100022432

Contractors must check all dimensions on site. Only figured dimensions are to be worked from. Discrepancies must be reported before proceeding. This drawing is copyright. ©

n
pm
am

Site ownership boundary

Issue	Date	Drawn	Checked
P01	13.06.18	CP2	DK

First issue

Revision notes

DKA The Malt House 17-20 Sydney Buildings Bath BA2 6BZ
T 01225 465701 E info@dka.co.uk
www.dka.co.uk

Client
AEW UK

Project
Blagrave Street, Reading

Drawing Title
Site Location Plan

Project No.	Drawing No.	Issue
294033	P-SITE	P01

Scale: 1:500 @A1 1:1000 @A3
Status: Preliminary

0 25m