
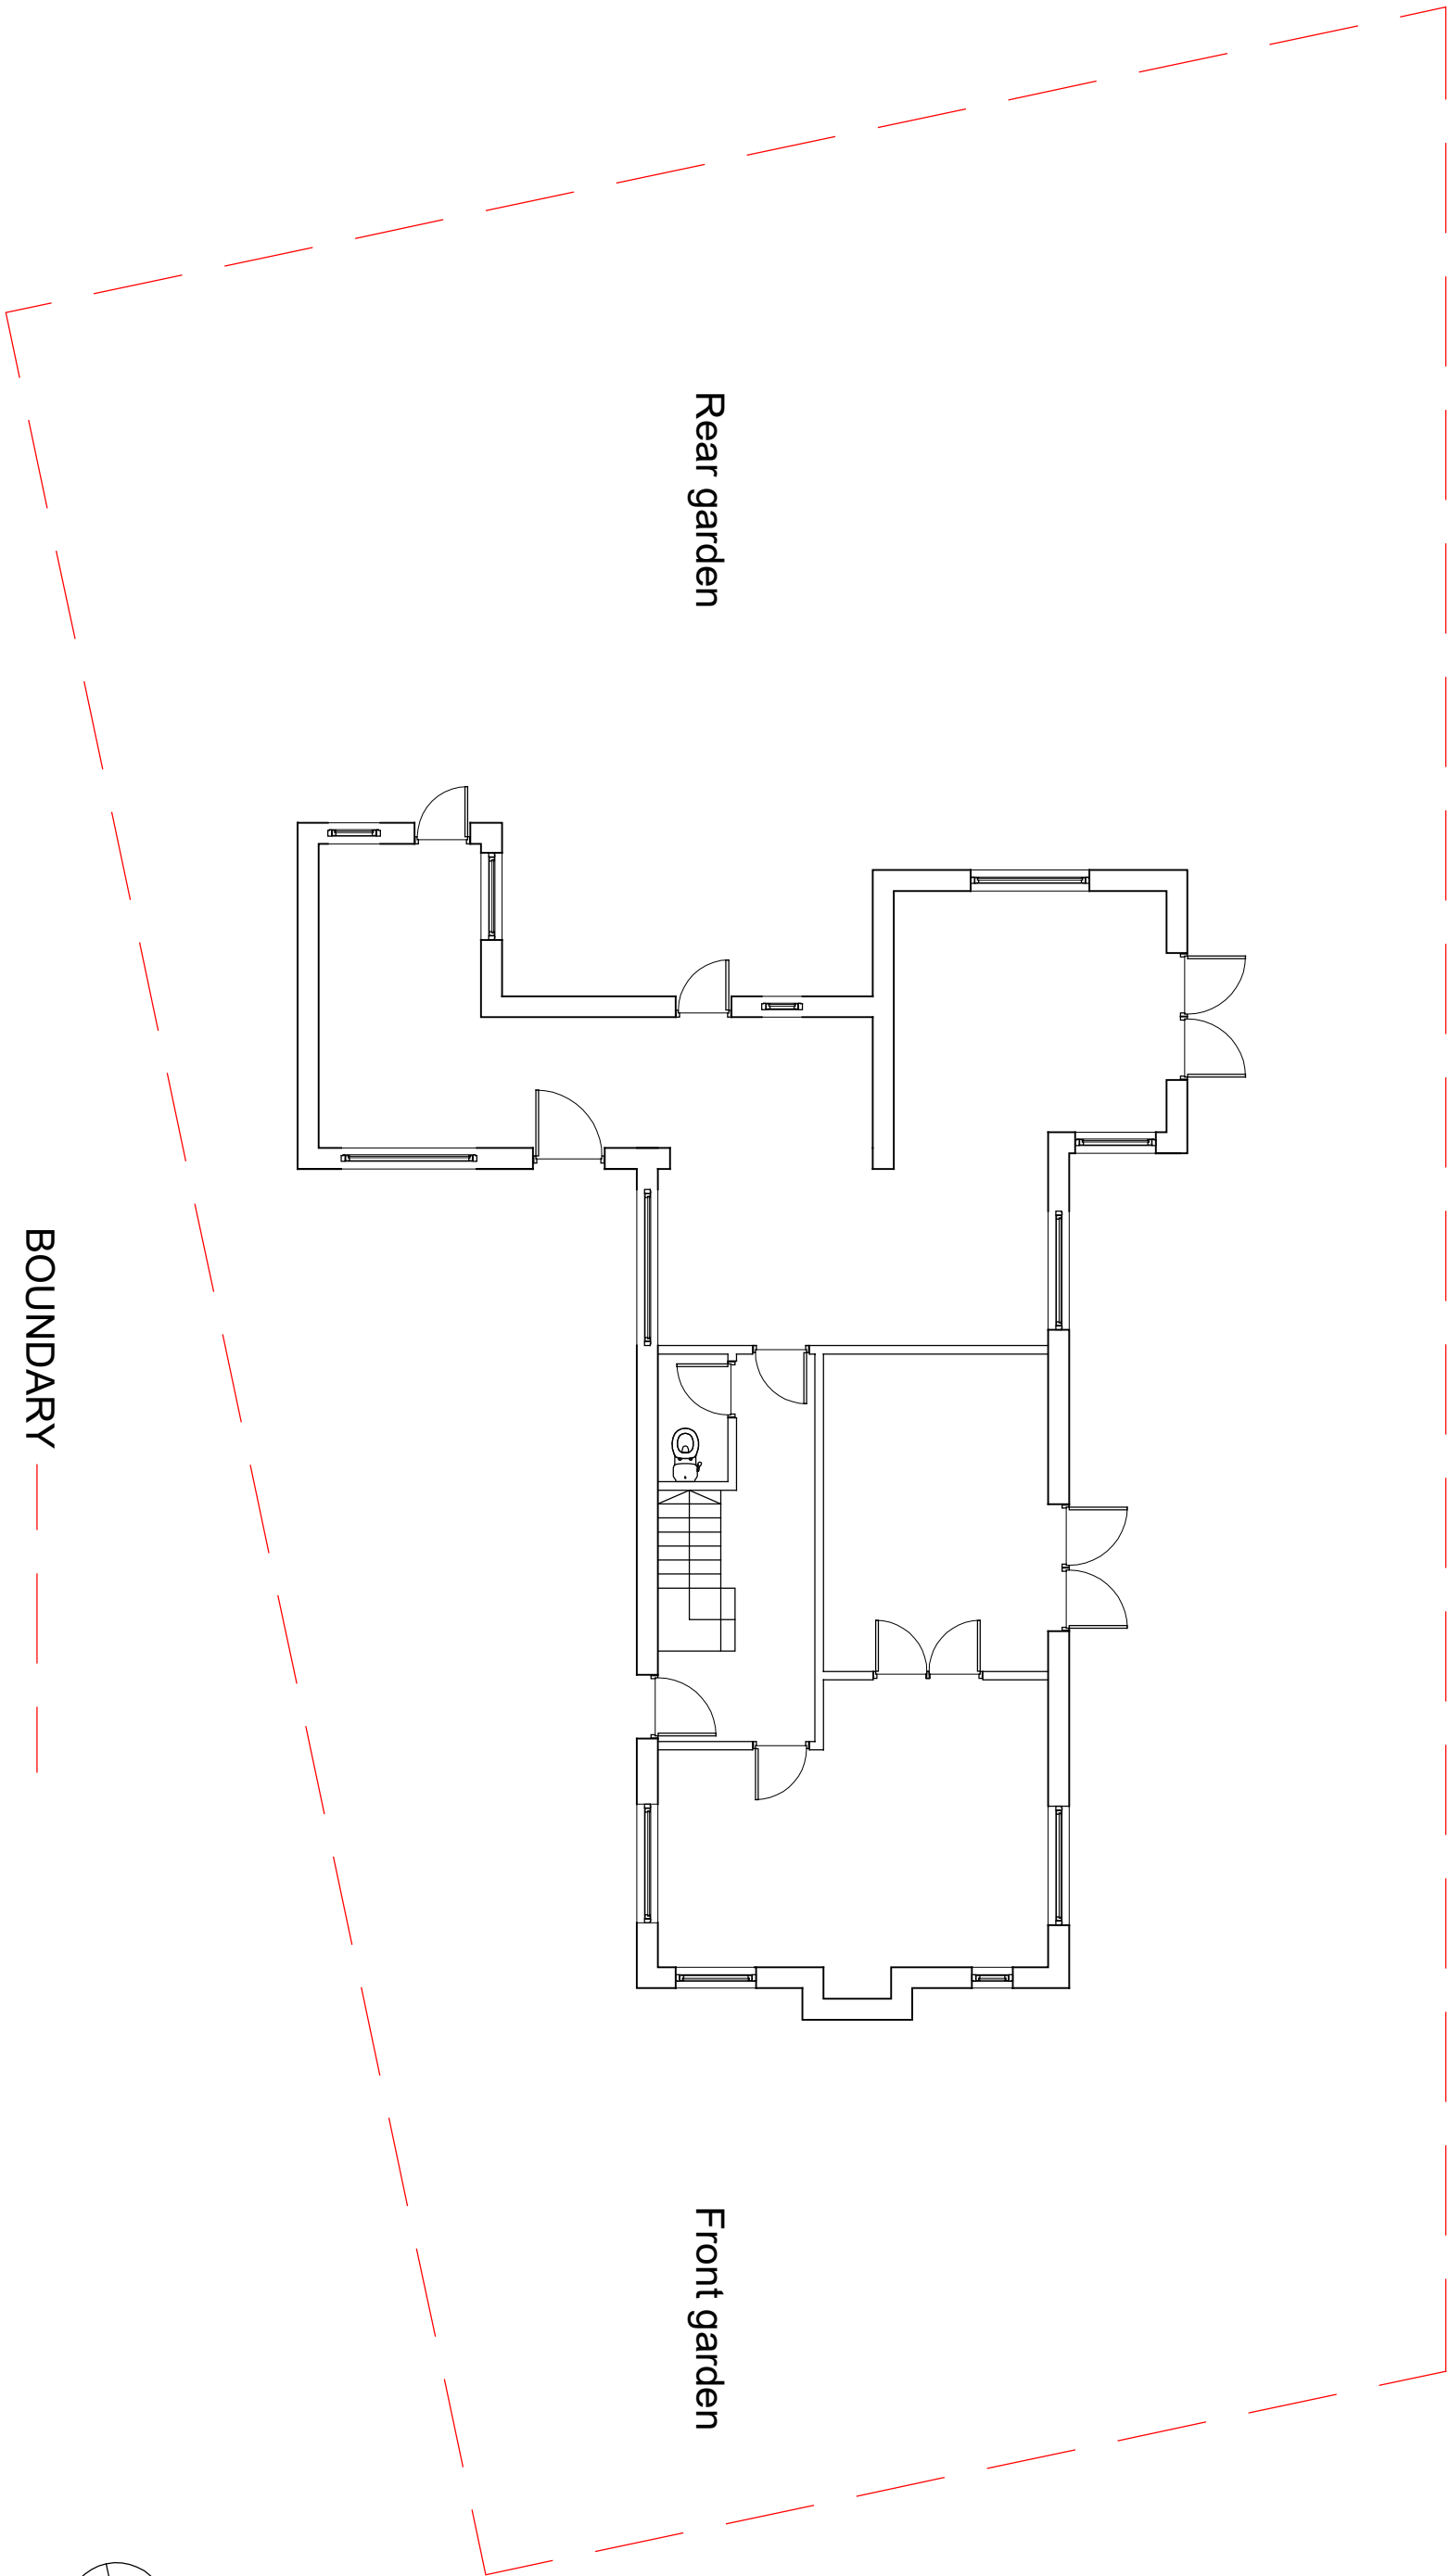


GROUND FLOOR

BOUNDARY

Rear garden

Front garden

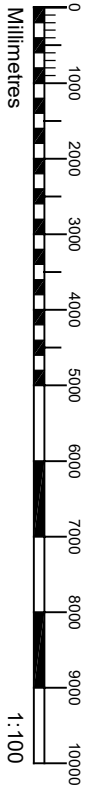

description				drawn	audited
PLANNING					
7 CINTRA AVENUE READING, RG2 7AU		RG2	XX XX	1:100@A3	Aug 18
EXISTING GROUND		PL002		/	