

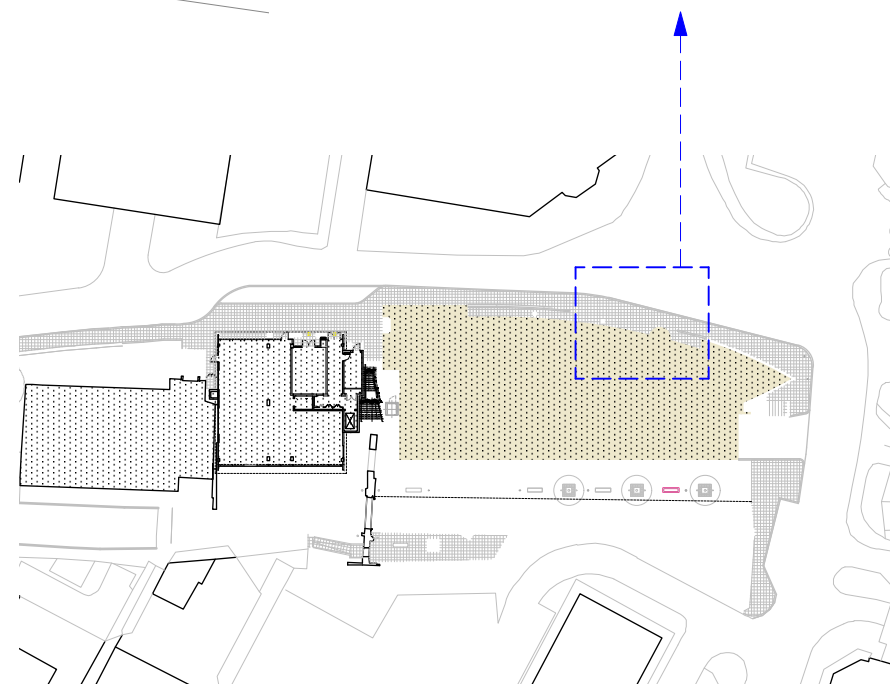


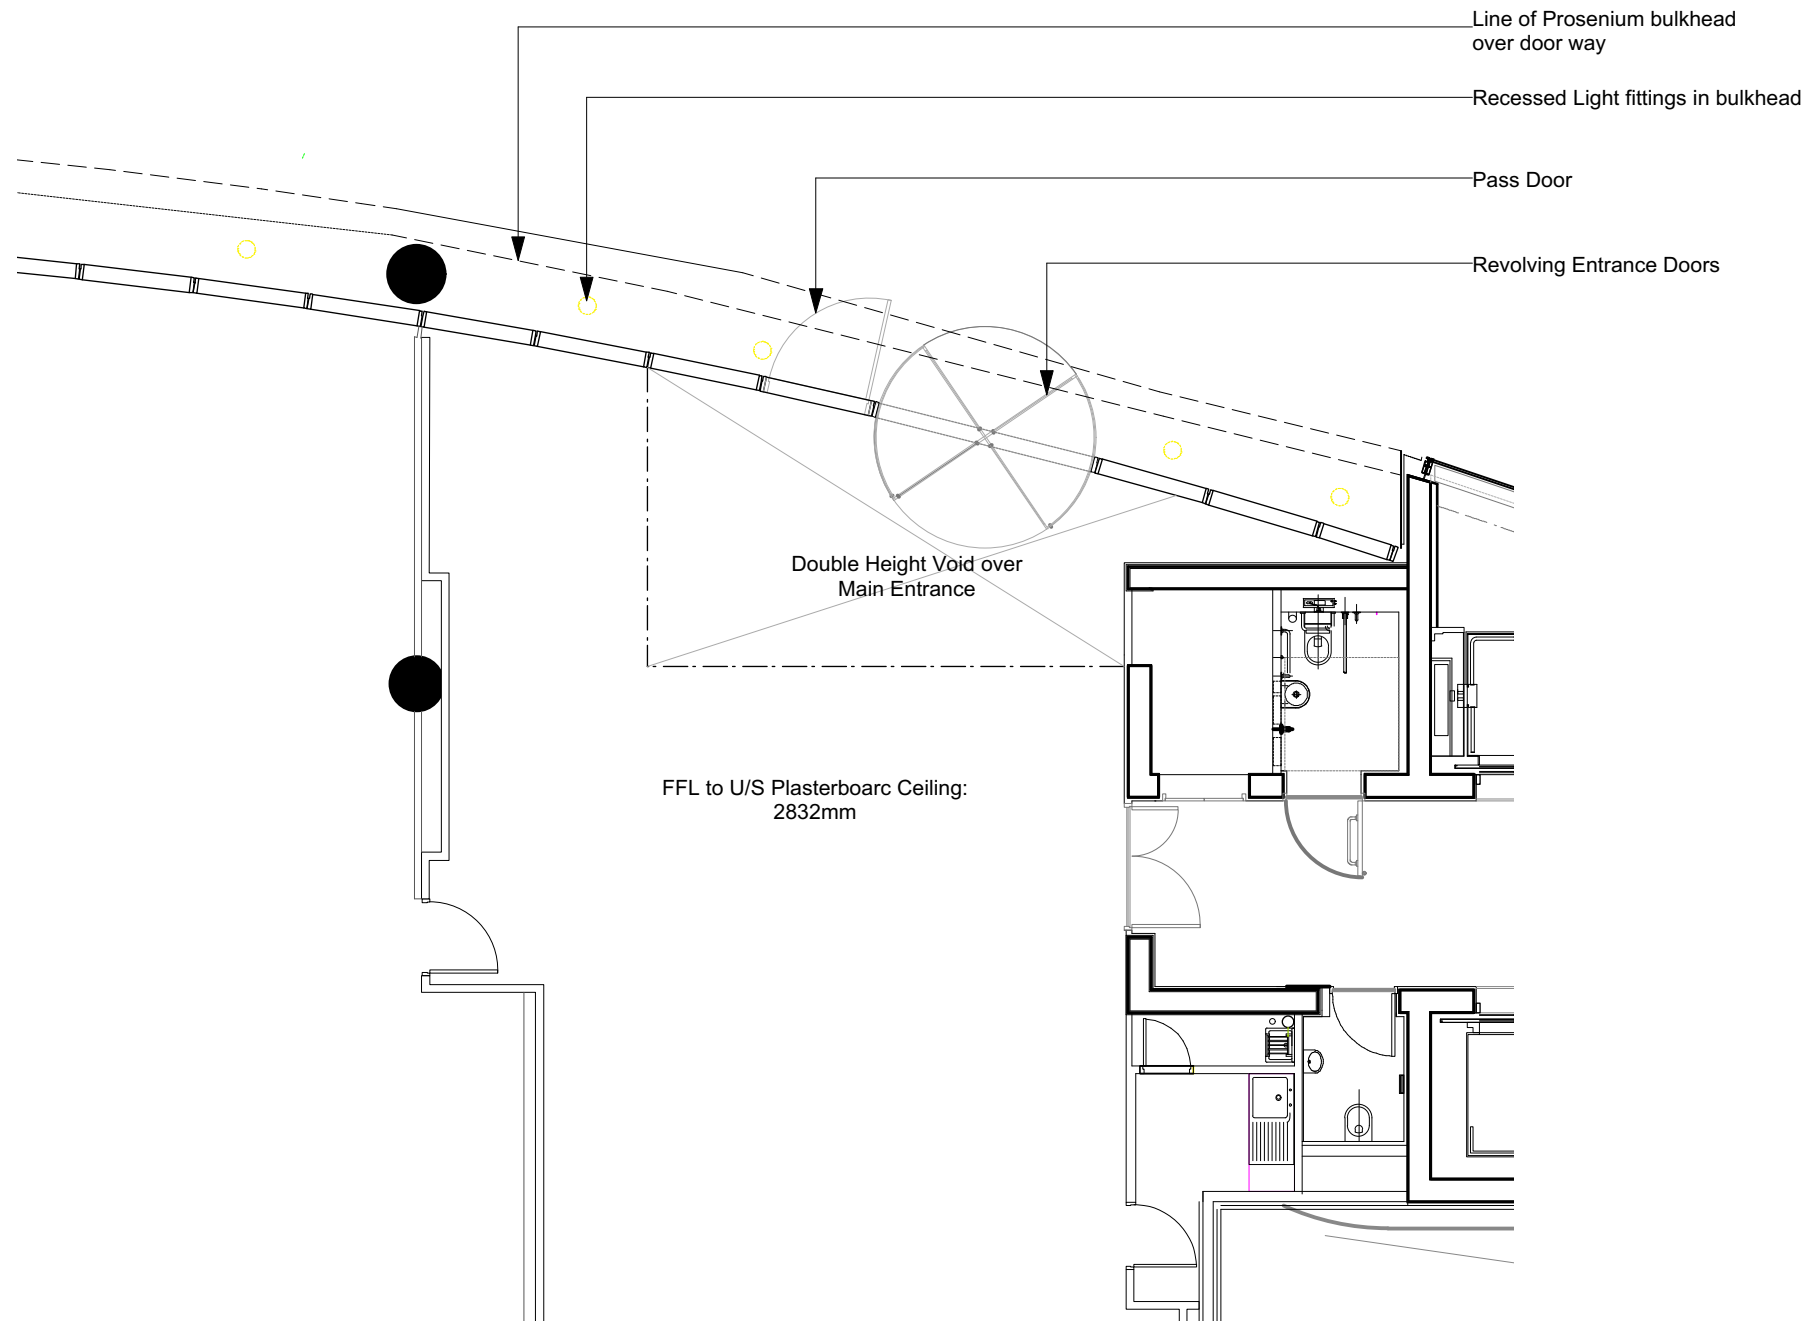

Existing Plan indicating location of close-up drawing adjacent

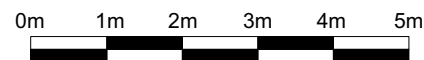


Existing Plan of Main Entrance: The Blade, Reading
Scale 1:100 @ A3

Site Measurements not to be taken from drawings			
Contractor to confirm all dimensions			
HHD not liable for seeking relevant planning authority permissions (including LBC) unless specifically directed by the client			