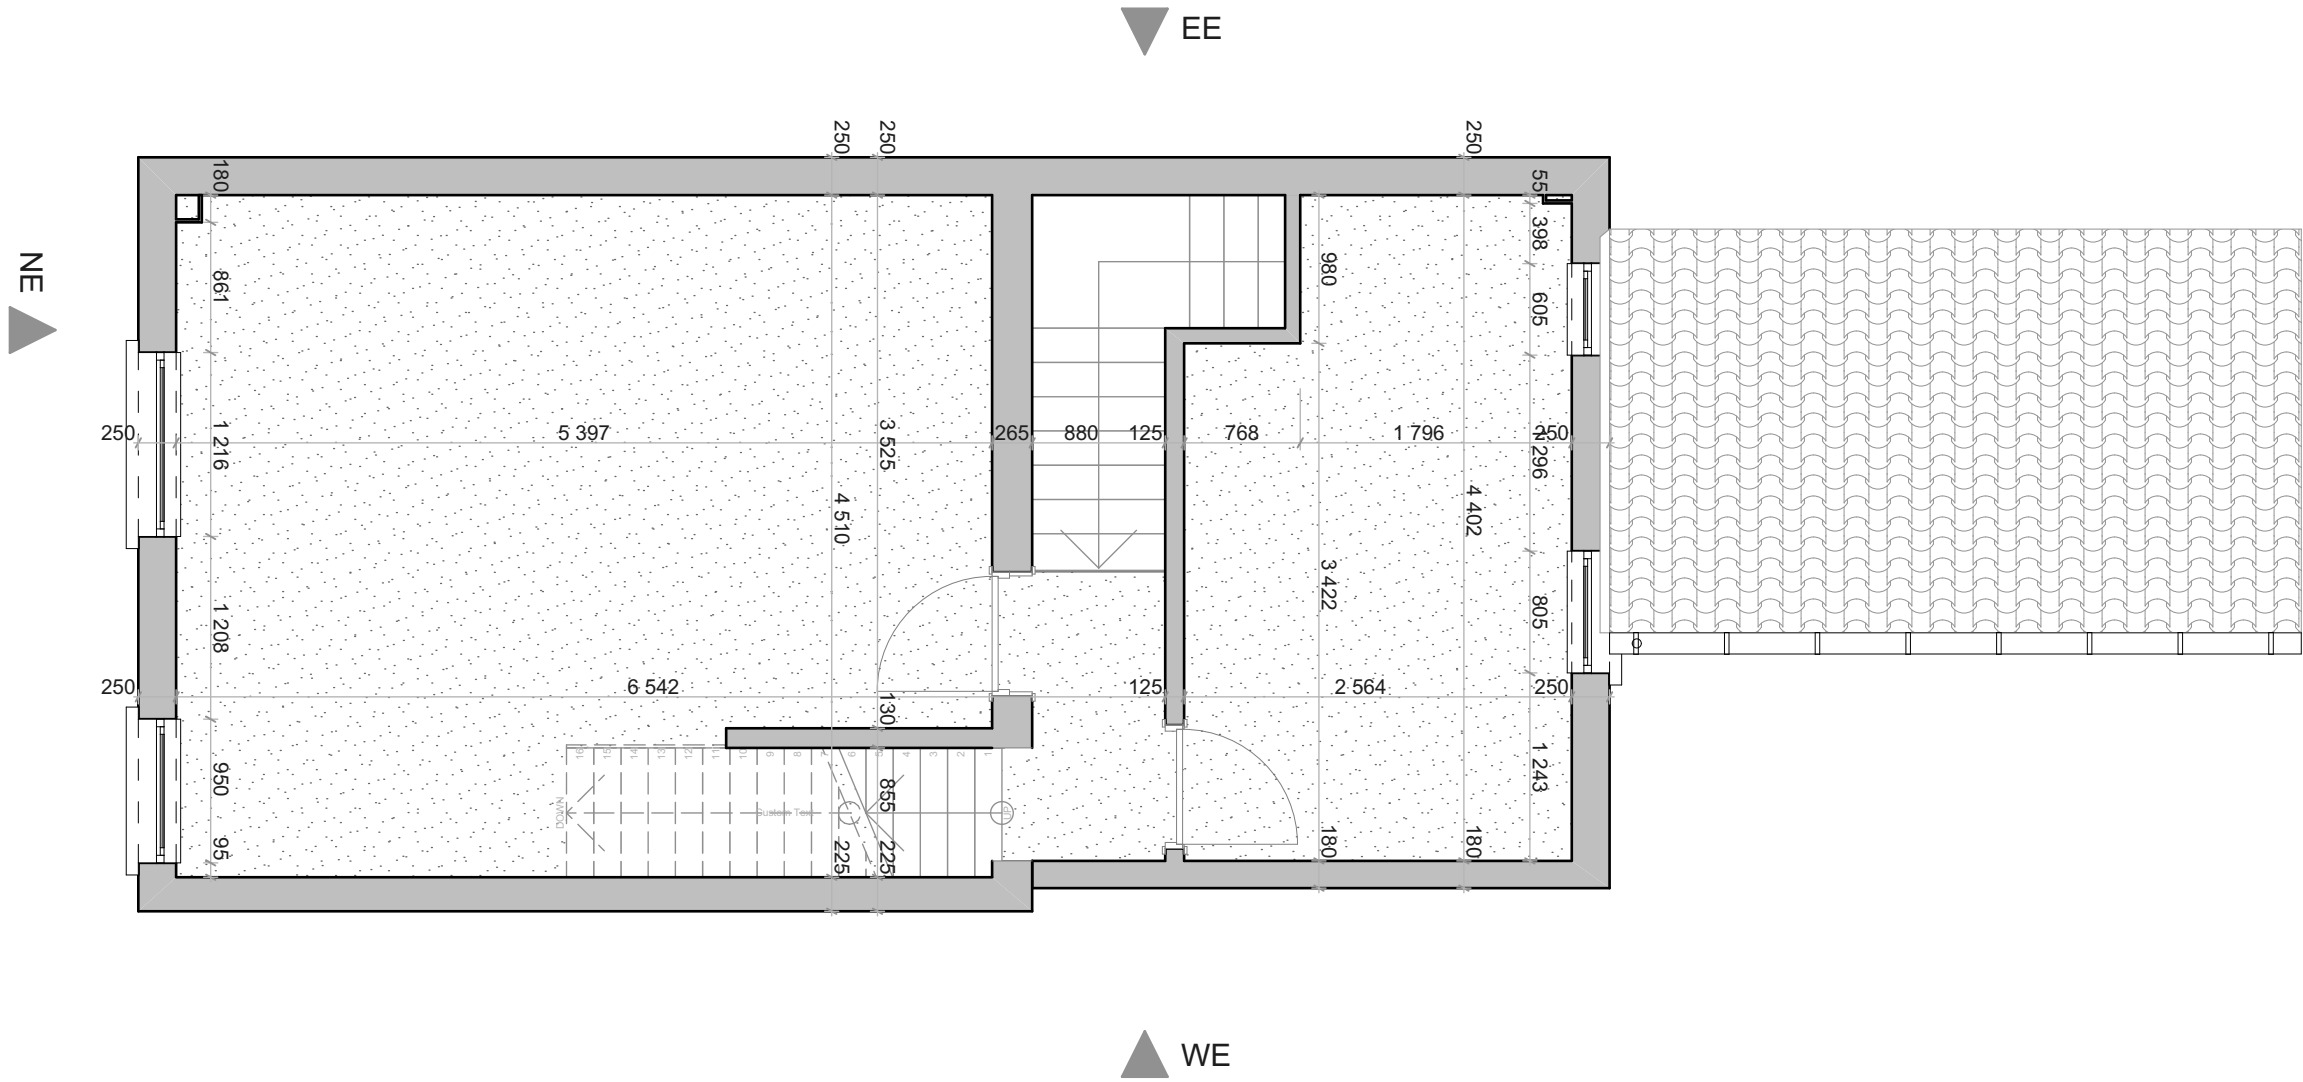


1
-

First Floor as Existing
1:50

Revisions	Date
All dimensions to be checked on site prior to the commencement of any construction. This drawing may not be reproduced in any part or form without the written consent of I.M. Top Construction Ltd	

ALL COPYRIGHTS RESERVED

I.M.Top Construction Ltd.

14 Tyberton Place
Reading
Rg1 6ES

office@top-construction.co.uk
www.top-construction.co.uk

Project	-	-	-
Client	Internal alterations	7 Church St, Reading RG1 2SB	-
Title	Existing FF Plan	-	-
Drawn	Irek	Scale	As shown
Date	2018-05-30	Drawing No	180530_01.7@A3
Rev	R0	-	-

