


cad reference	revision
GAP READING	~

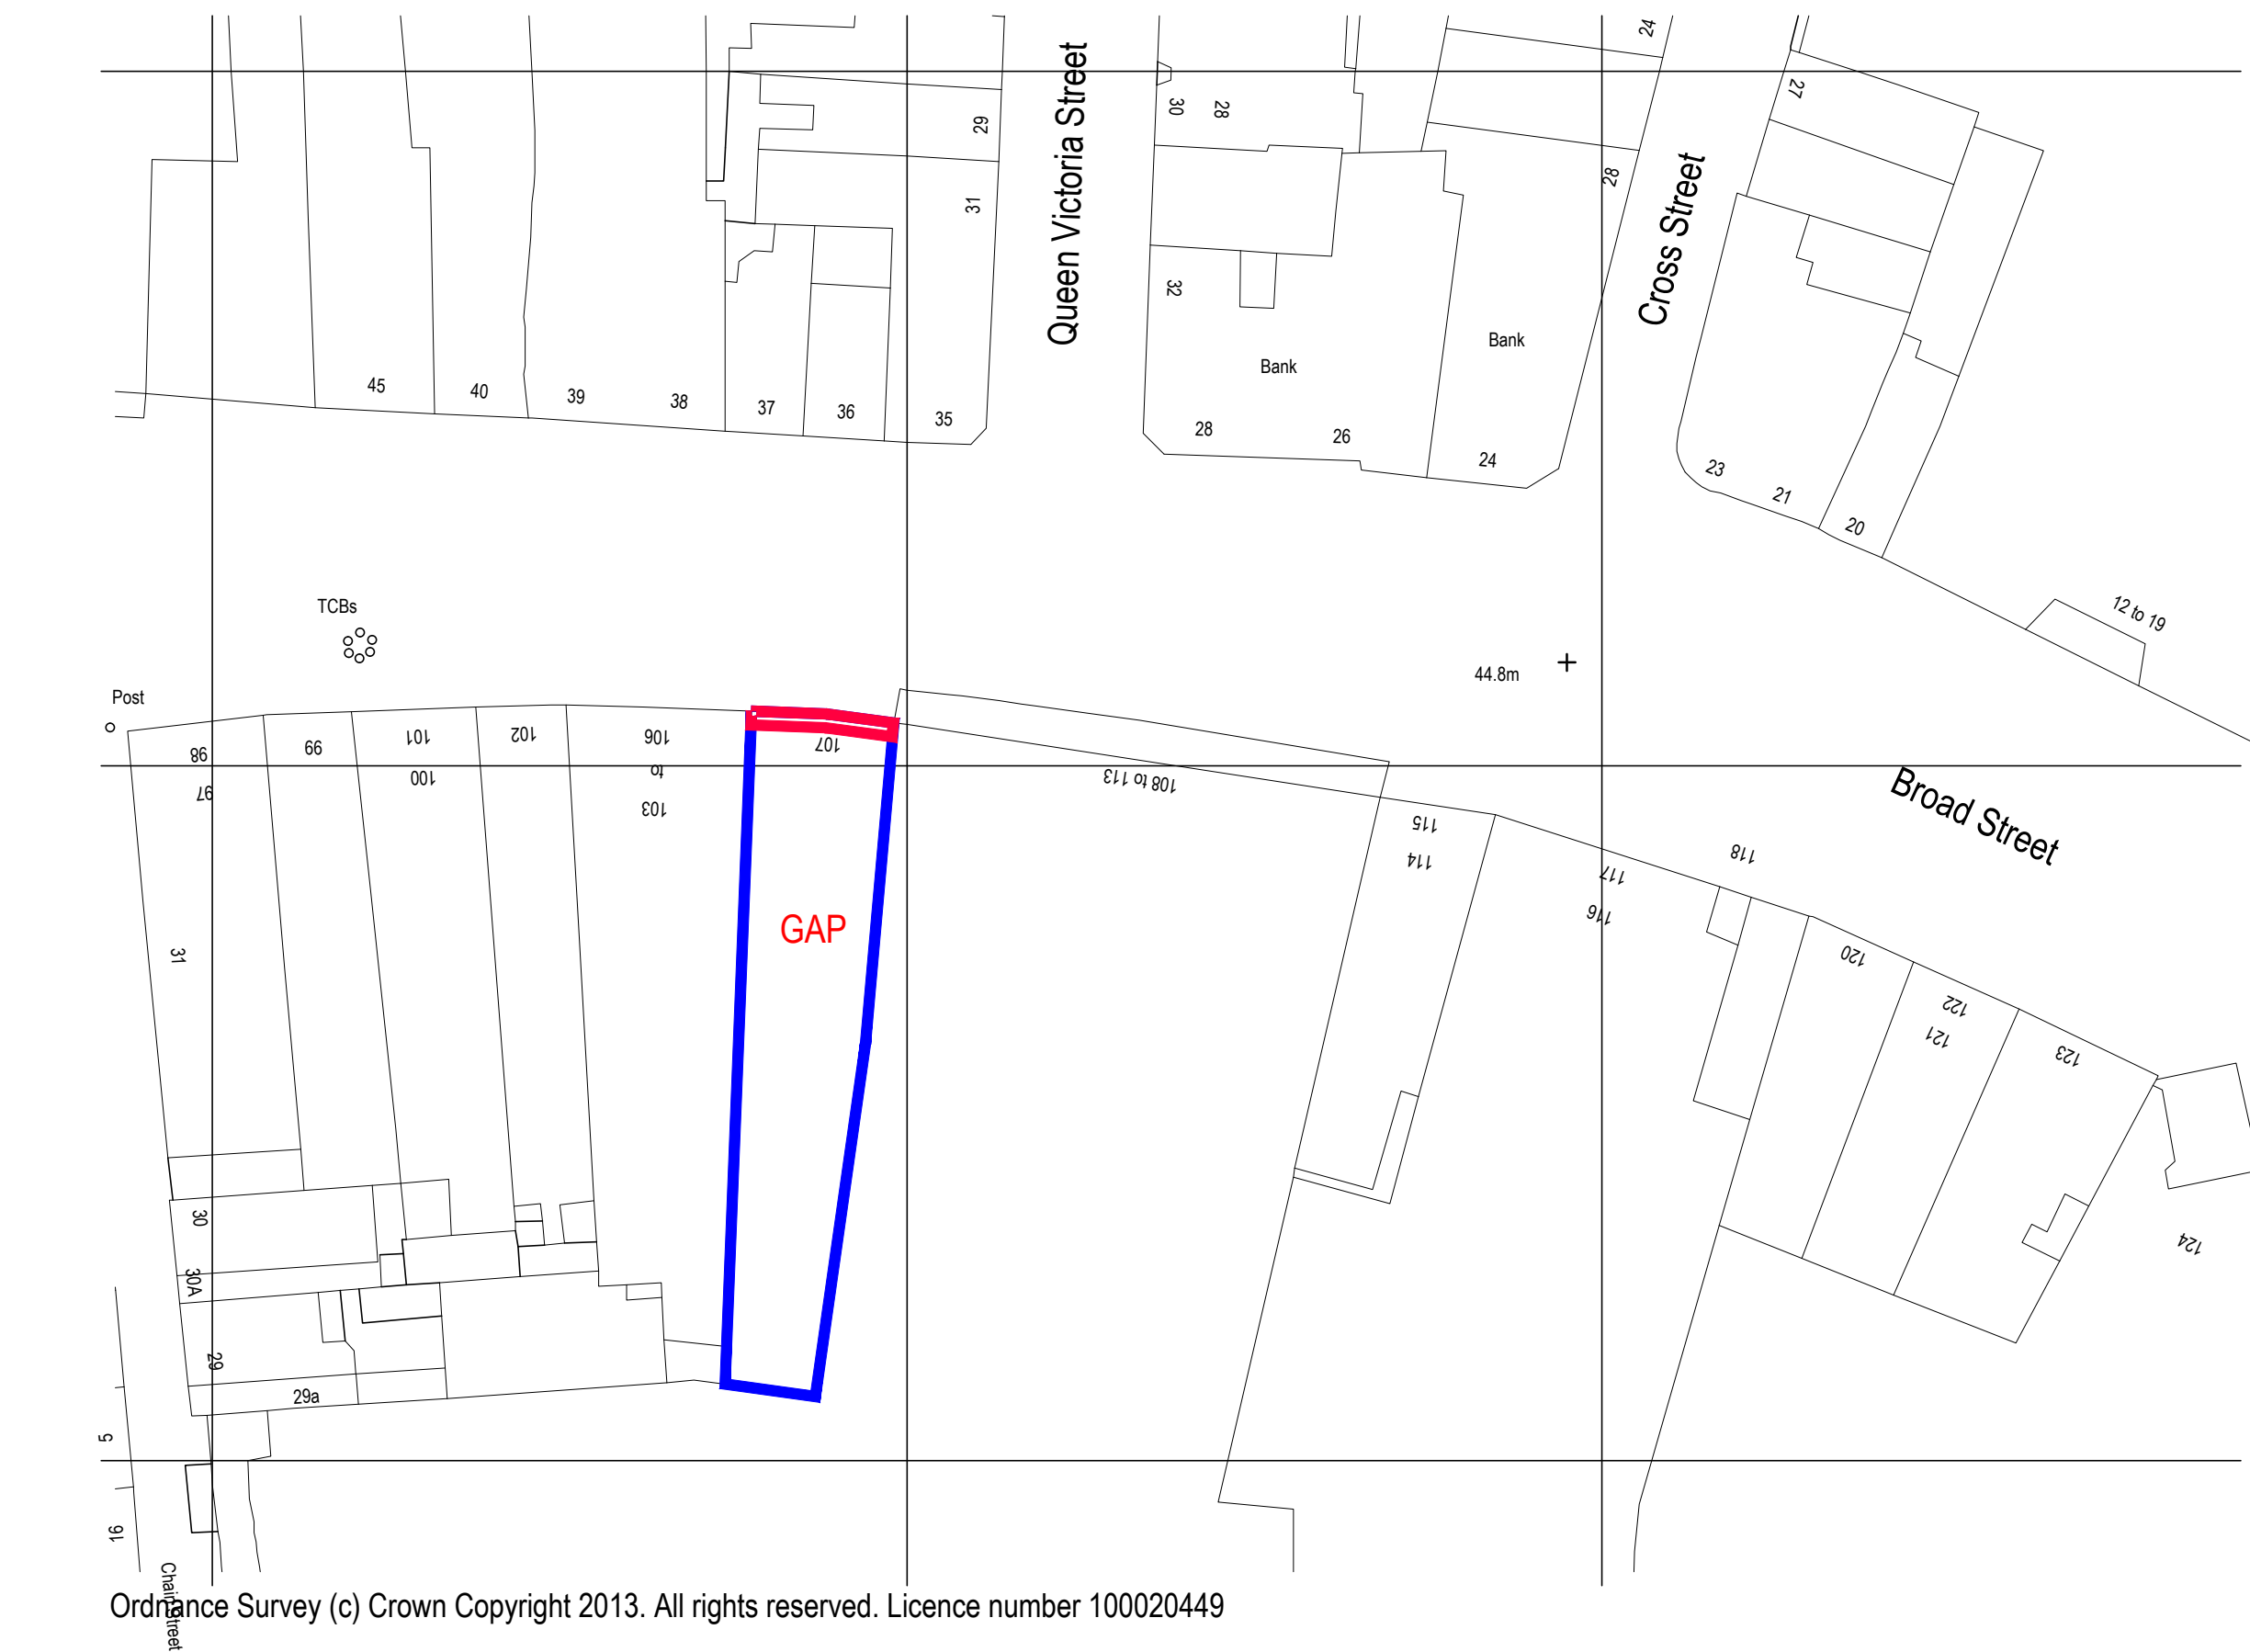

23 KINGS ROAD,
READING, RG1 3AR

T: 0118 9591 581
E: studio@qdesign.co.uk
W: quadrantdesign.co.uk

KEY:

Application Boundary

Other land under applicant's ownership

NO.	DATE	ISSUE	BY
A	28.08.18	PLANNING ISSUE	VS

PLANNING ISSUE



CLIENT:
GAP UK STORE DESIGN
CASTLE MOUND WAY
RUGBY
WARWICKSHIRE, CV23 0WA
ENGLAND
TEL : +44 (0) 1788 818 300
FAX : +44 (0) 1788 866 475

PROJECT LOCATION:
GAP READING
107-108 BROAD STREET
READING
RG1 2AX

PROJECT NO.: J001151	DATE: 28.08.2018
-------------------------	---------------------

SITE LOCATION PLAN AND BLOCK PLAN

SCALE: 1:500 & 1:1250 @ A1	DRAWN BY: VS
----------------------------	--------------

SHEET NO.:
J001151-A0-01-A