


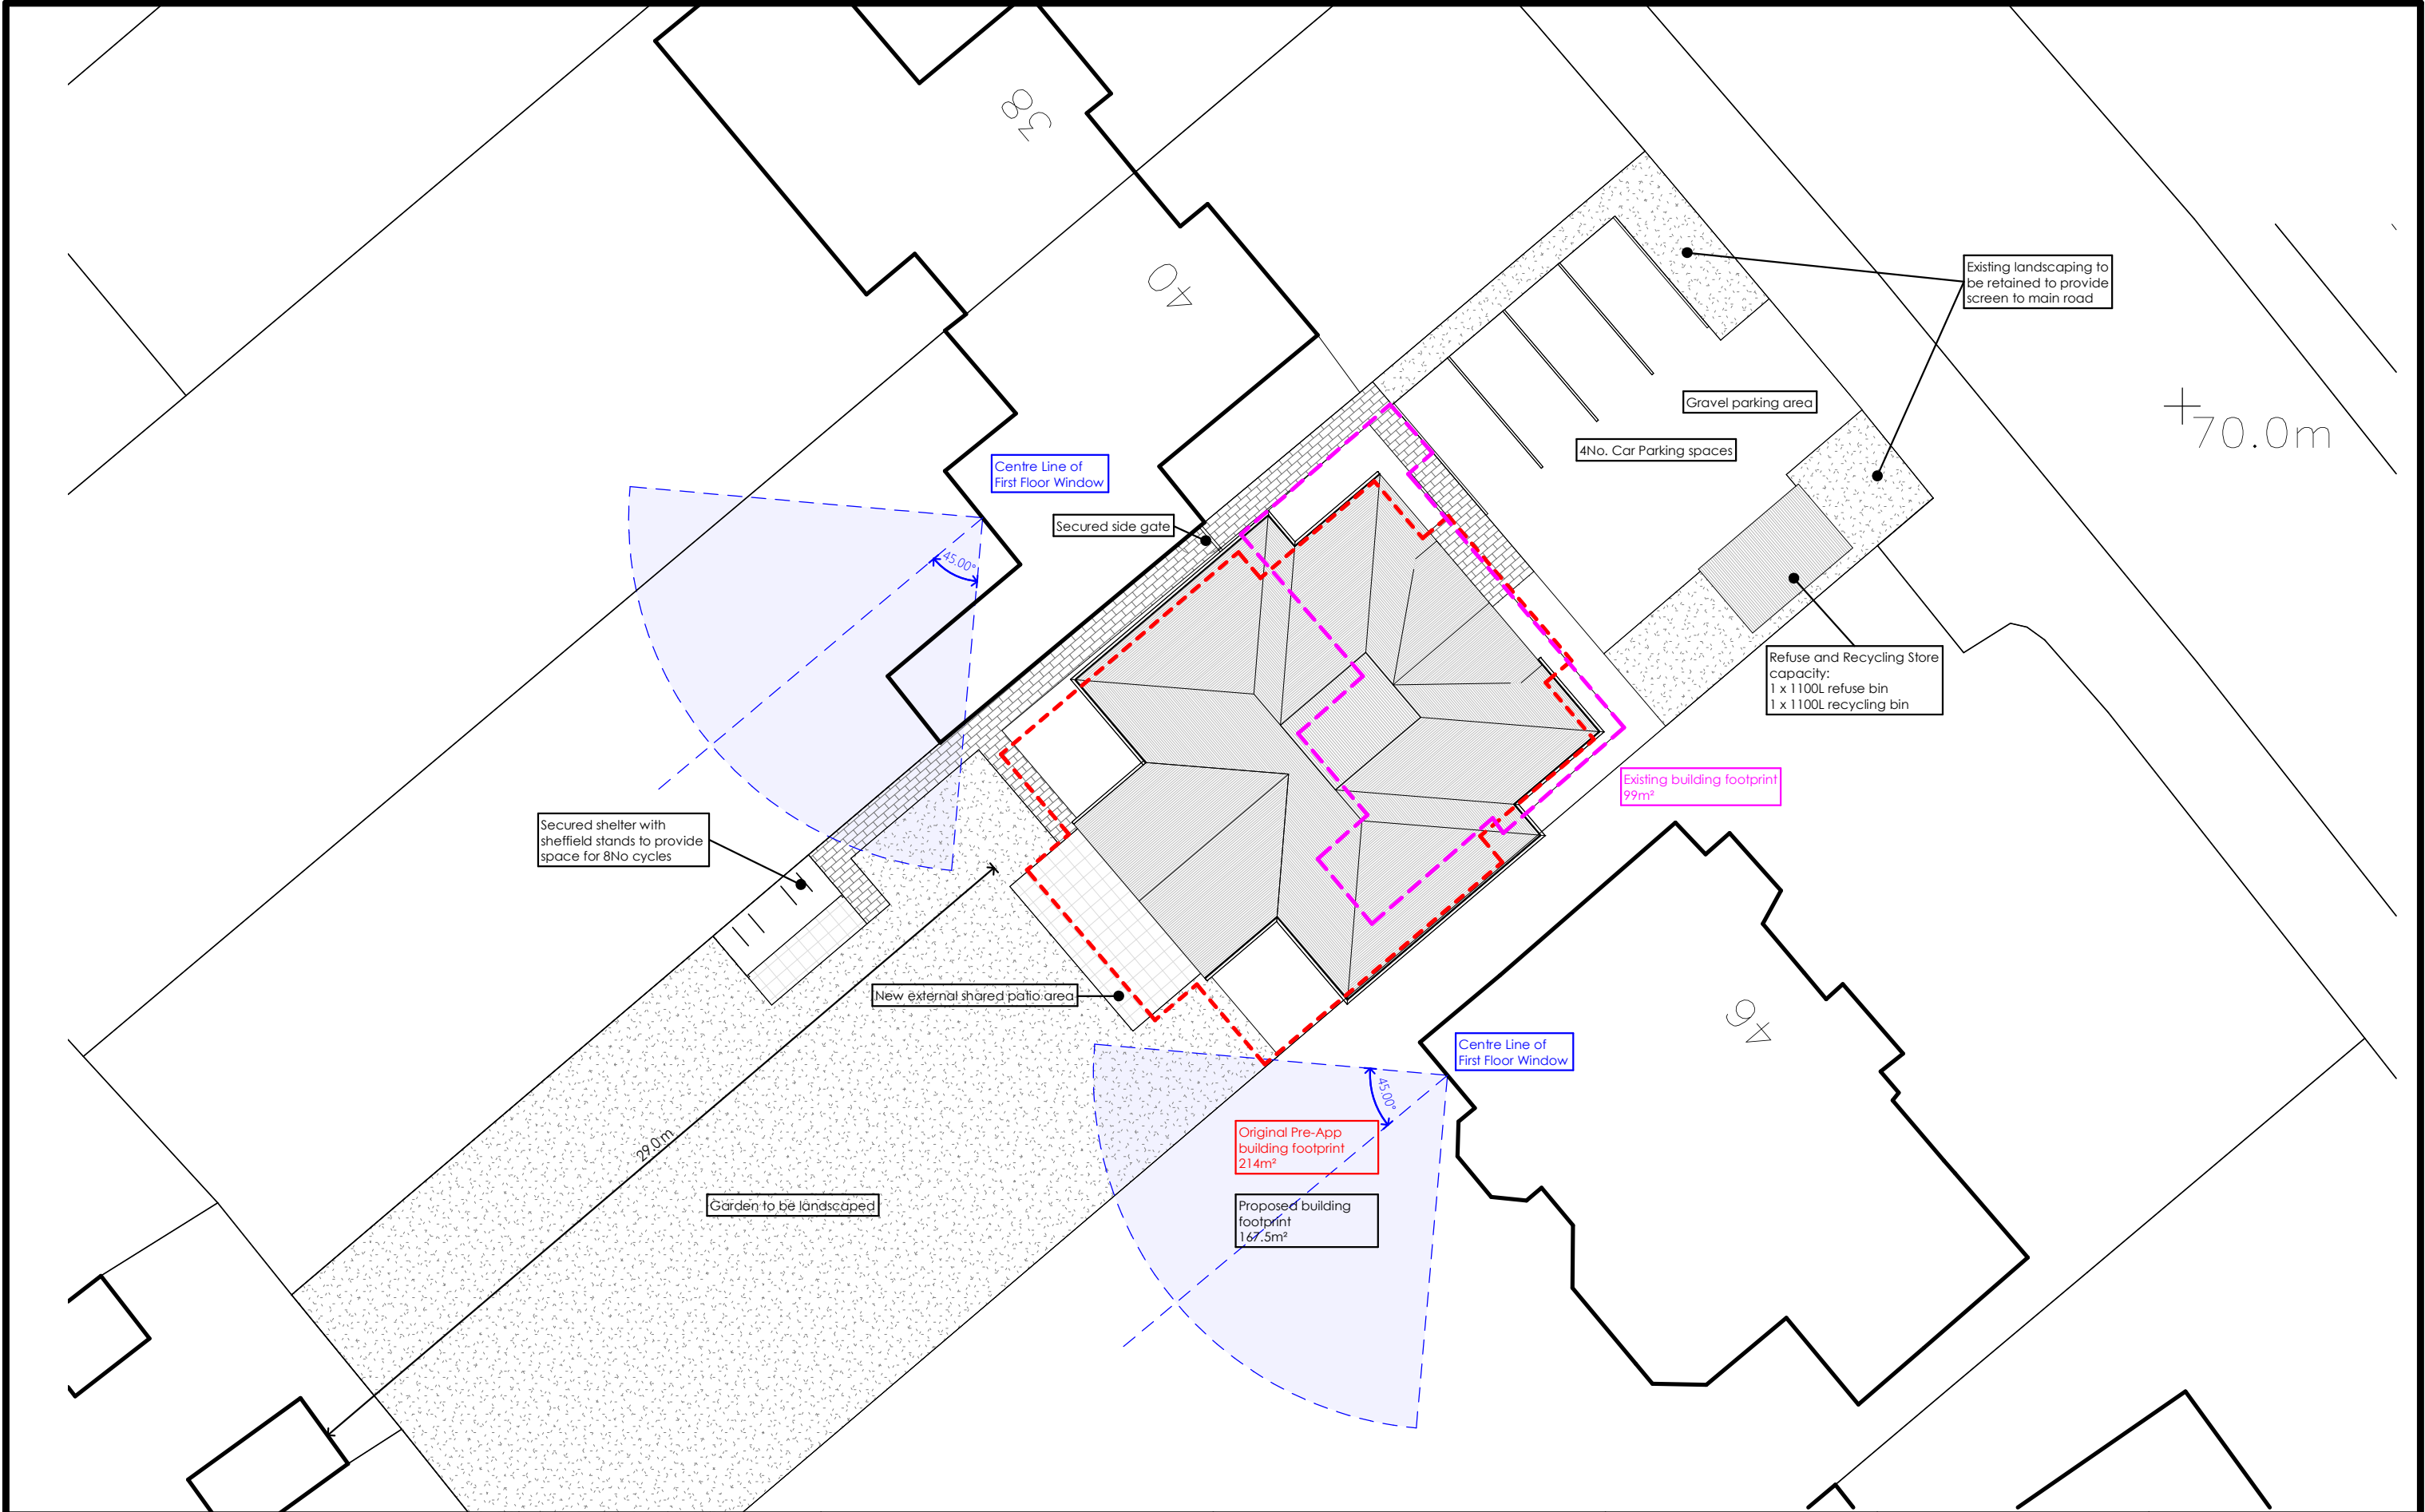

2 Drayton House Court
Dorchester Road
Drayton St. Leonard
Oxfordshire. OX10 7BG
T: 01865 - 893 900
F: 01865 - 893 901
E: mail@hesterarchitects.co.uk
W: www.hesterarchitects.co.uk

CDM NOTES:
CDM REGULATION 2007 - DESIGNER'S NOTES ON SIGNIFICANT RESIDUAL RISKS
In preparing this design Hester Architects has attempted to avoid using materials and techniques which could cause future hazards whilst constructing, using, maintaining or decommissioning the building.
The following risks could not be designed out and should be carefully monitored on site during the construction period and during any future maintenance of the structure. These notes relate solely to information shown on the drawing. Only significant risks which are considered to be unusual, or unlikely, have been drawn to a competent contractor or other designer will be highlighted. This information is subject to revision and design develops.
Particularly hazardous areas are highlighted with on the drawing.

FOR PLANNING

Revision	Date	Notes
A	18.06.18	Amended to suit planning comments

For	Mohammed Arif
Project	42 Shinfield Road

Drawing Title Proposed Block Plan		
Scale	1 : 200 @ A3	
Drawn by	Date	Checked
MAF	18.04.2018	
Job No.	Drawing No.	Rev.
17073	2-101	A

This document is the Copyright work of hester architects ltd. unless formally assigned in writing.