

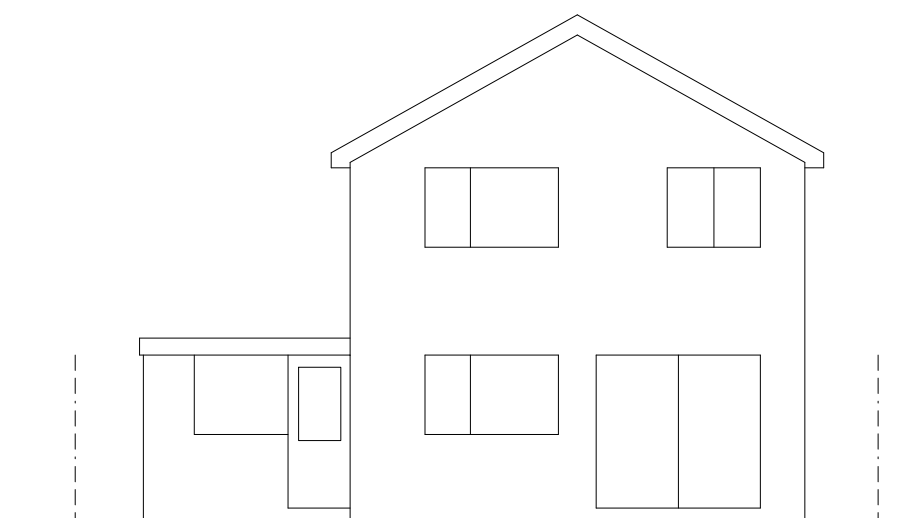


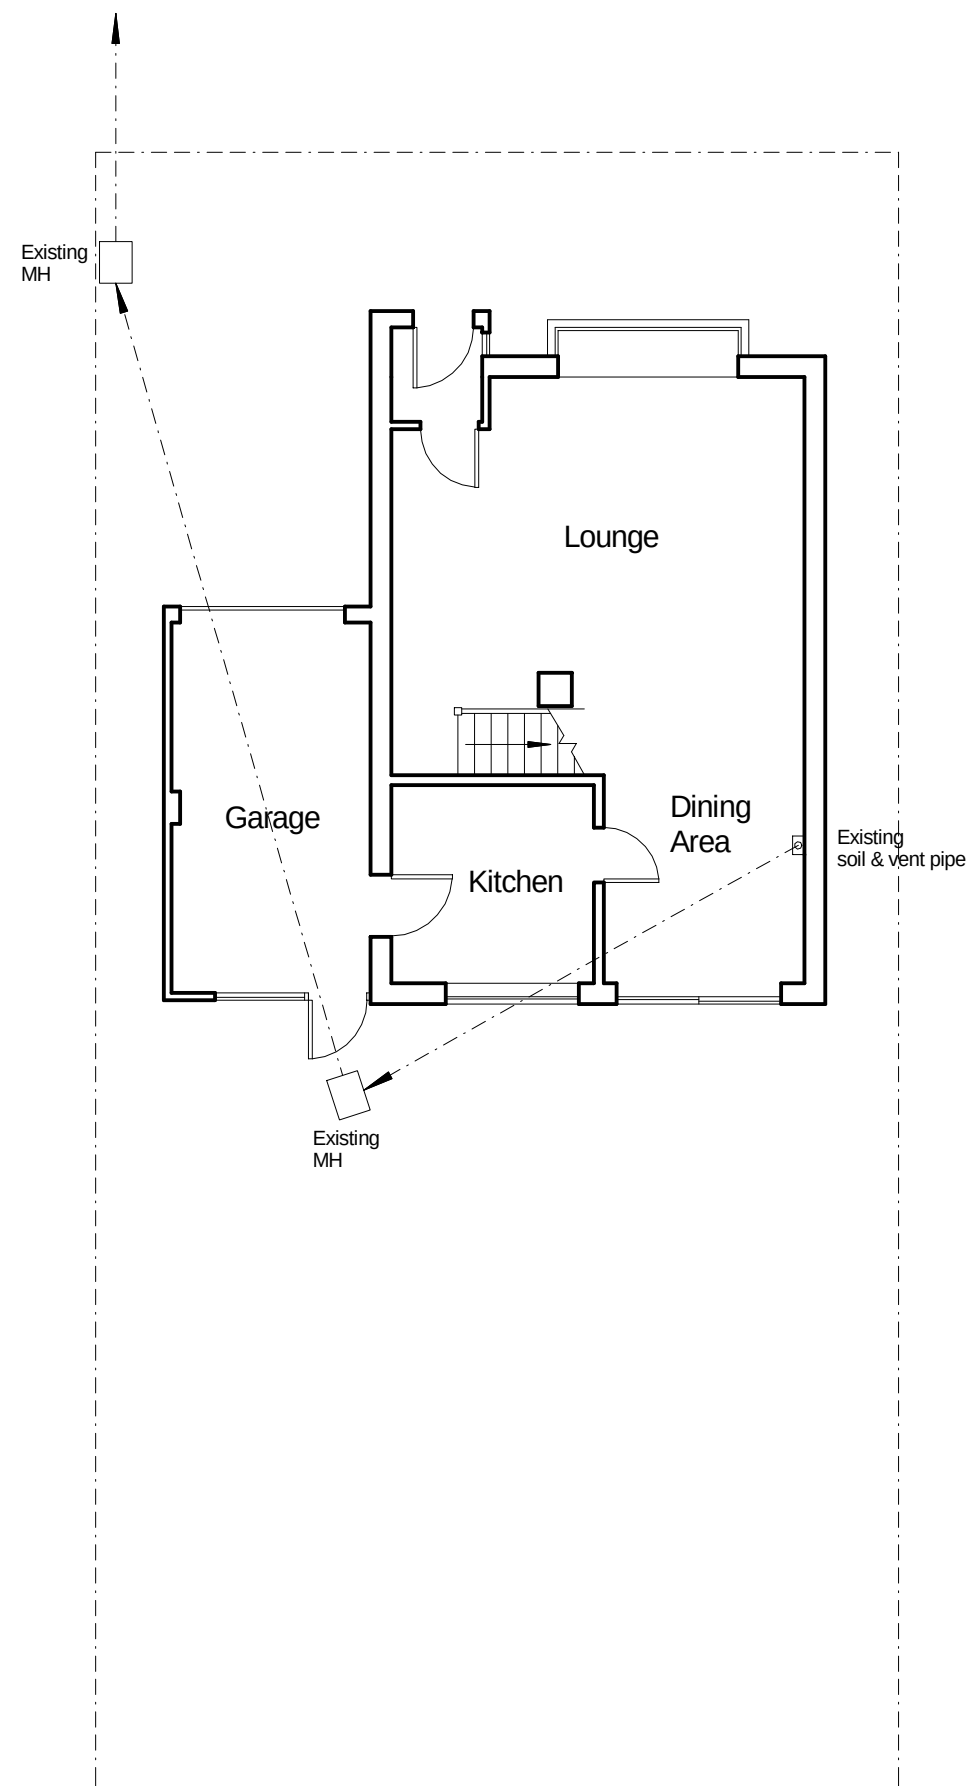


REAR

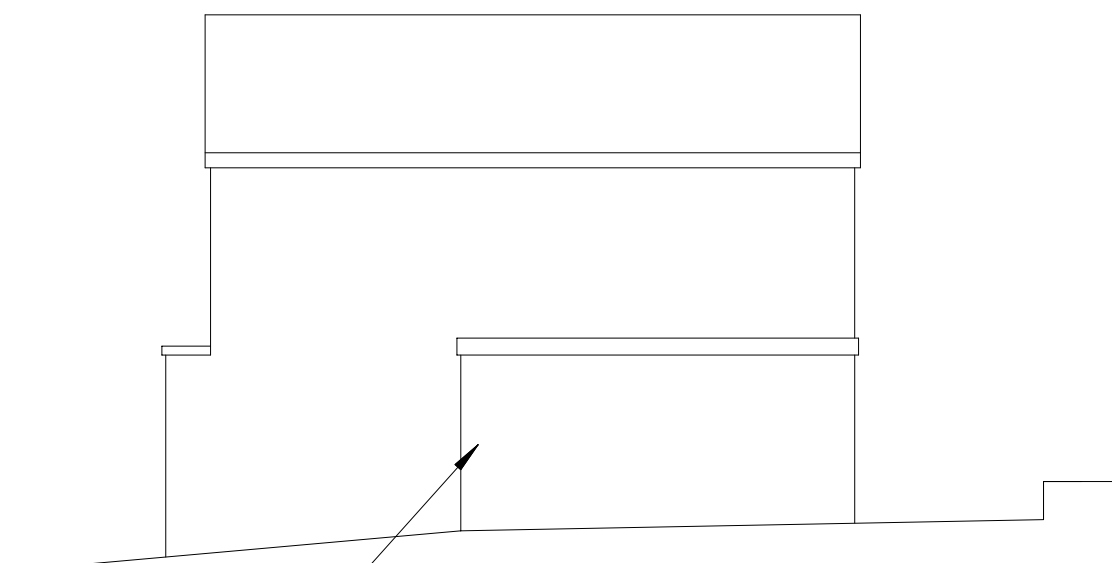


Existing garage
to be demolished


SIDE

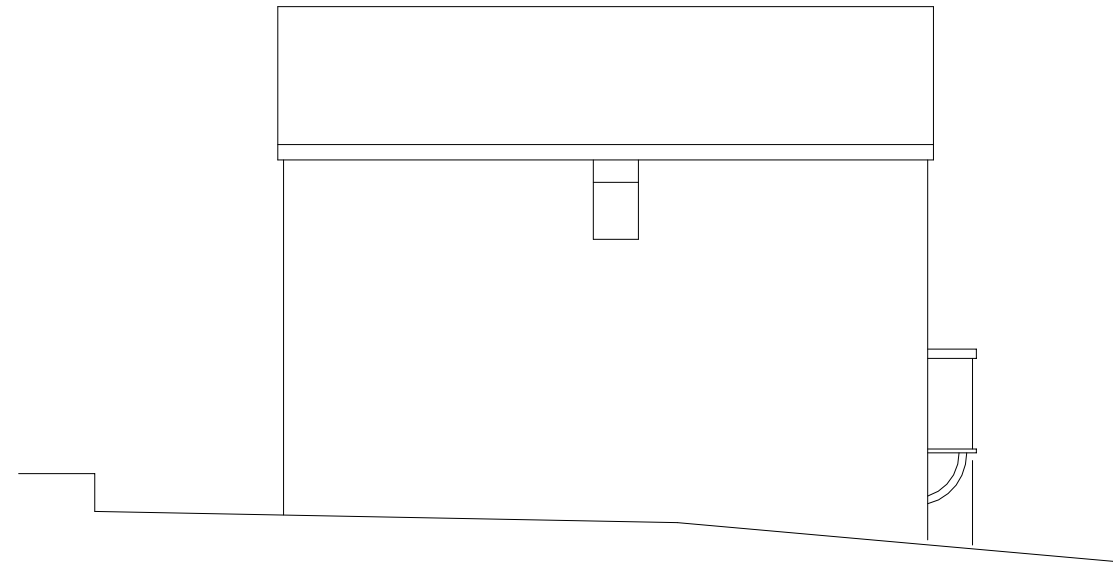

SIDE

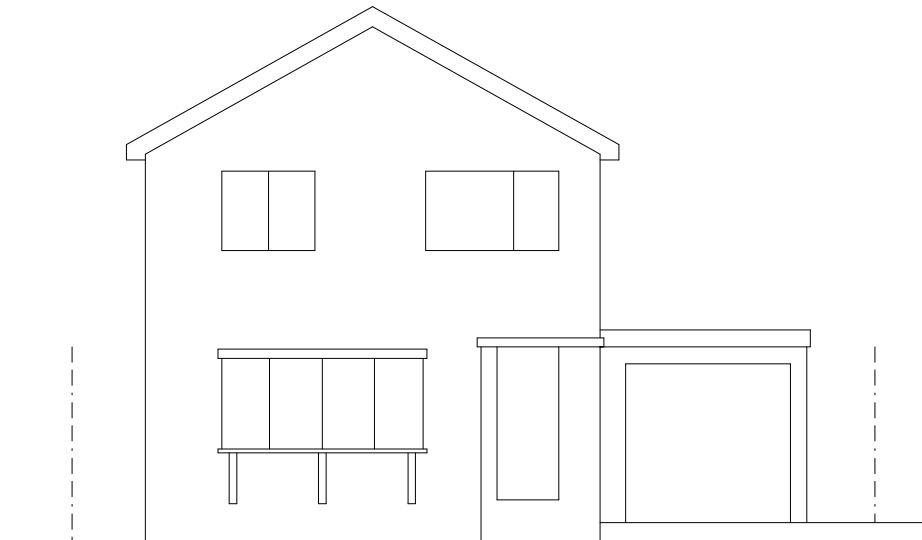

FRONT

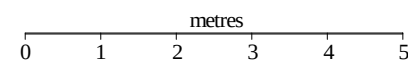

 House Alterations 1, Wilwyne Close, Caversham, Reading, Berks RG4 5EP Tel: 07864 122 313 email: housealterations@gmail.com			
Title:		EXISTING PLAN & ELEVATIONS	
Drwg No:	HEARD-0718-03		Scale: (A3) 1:100
		Rev:	