

- GENERAL NOTES
1. This drawing is copyright and must not be reproduced without the consent of Greenwell Design Ltd.
 2. All dimensions are in millimetres unless otherwise noted.
 3. All dimensions to be checked on site prior to commencement of work or preparation of schedule of materials.
 4. The contractor shall be responsible for any discrepancies in information in writing to the design team at the earliest opportunity.
 5. This drawing is to be read in conjunction with the following relevant information:
 - i) All architects, structural and service engineer's drawings and specifications.
 - ii) All CDM information including designers risk assessments.

EXISTING WINDOWS

PC Aluminium windows with central pivot operation. Contractor to retain windows and overhaul the operation and locks

REPLACEMENT WINDOWS


PC Aluminium windows with central pivot operation to match existing. Colour to match

EXISTING WINDOWS TREATMENT


Existing window to be retained with black out film applied to the internal face with insulation and plasterboard.

TRICKLE VENTS


Trickle vents introduced into existing brickwork where required. 215 x 140 clay air brick - red colour to tie into existing brickwork

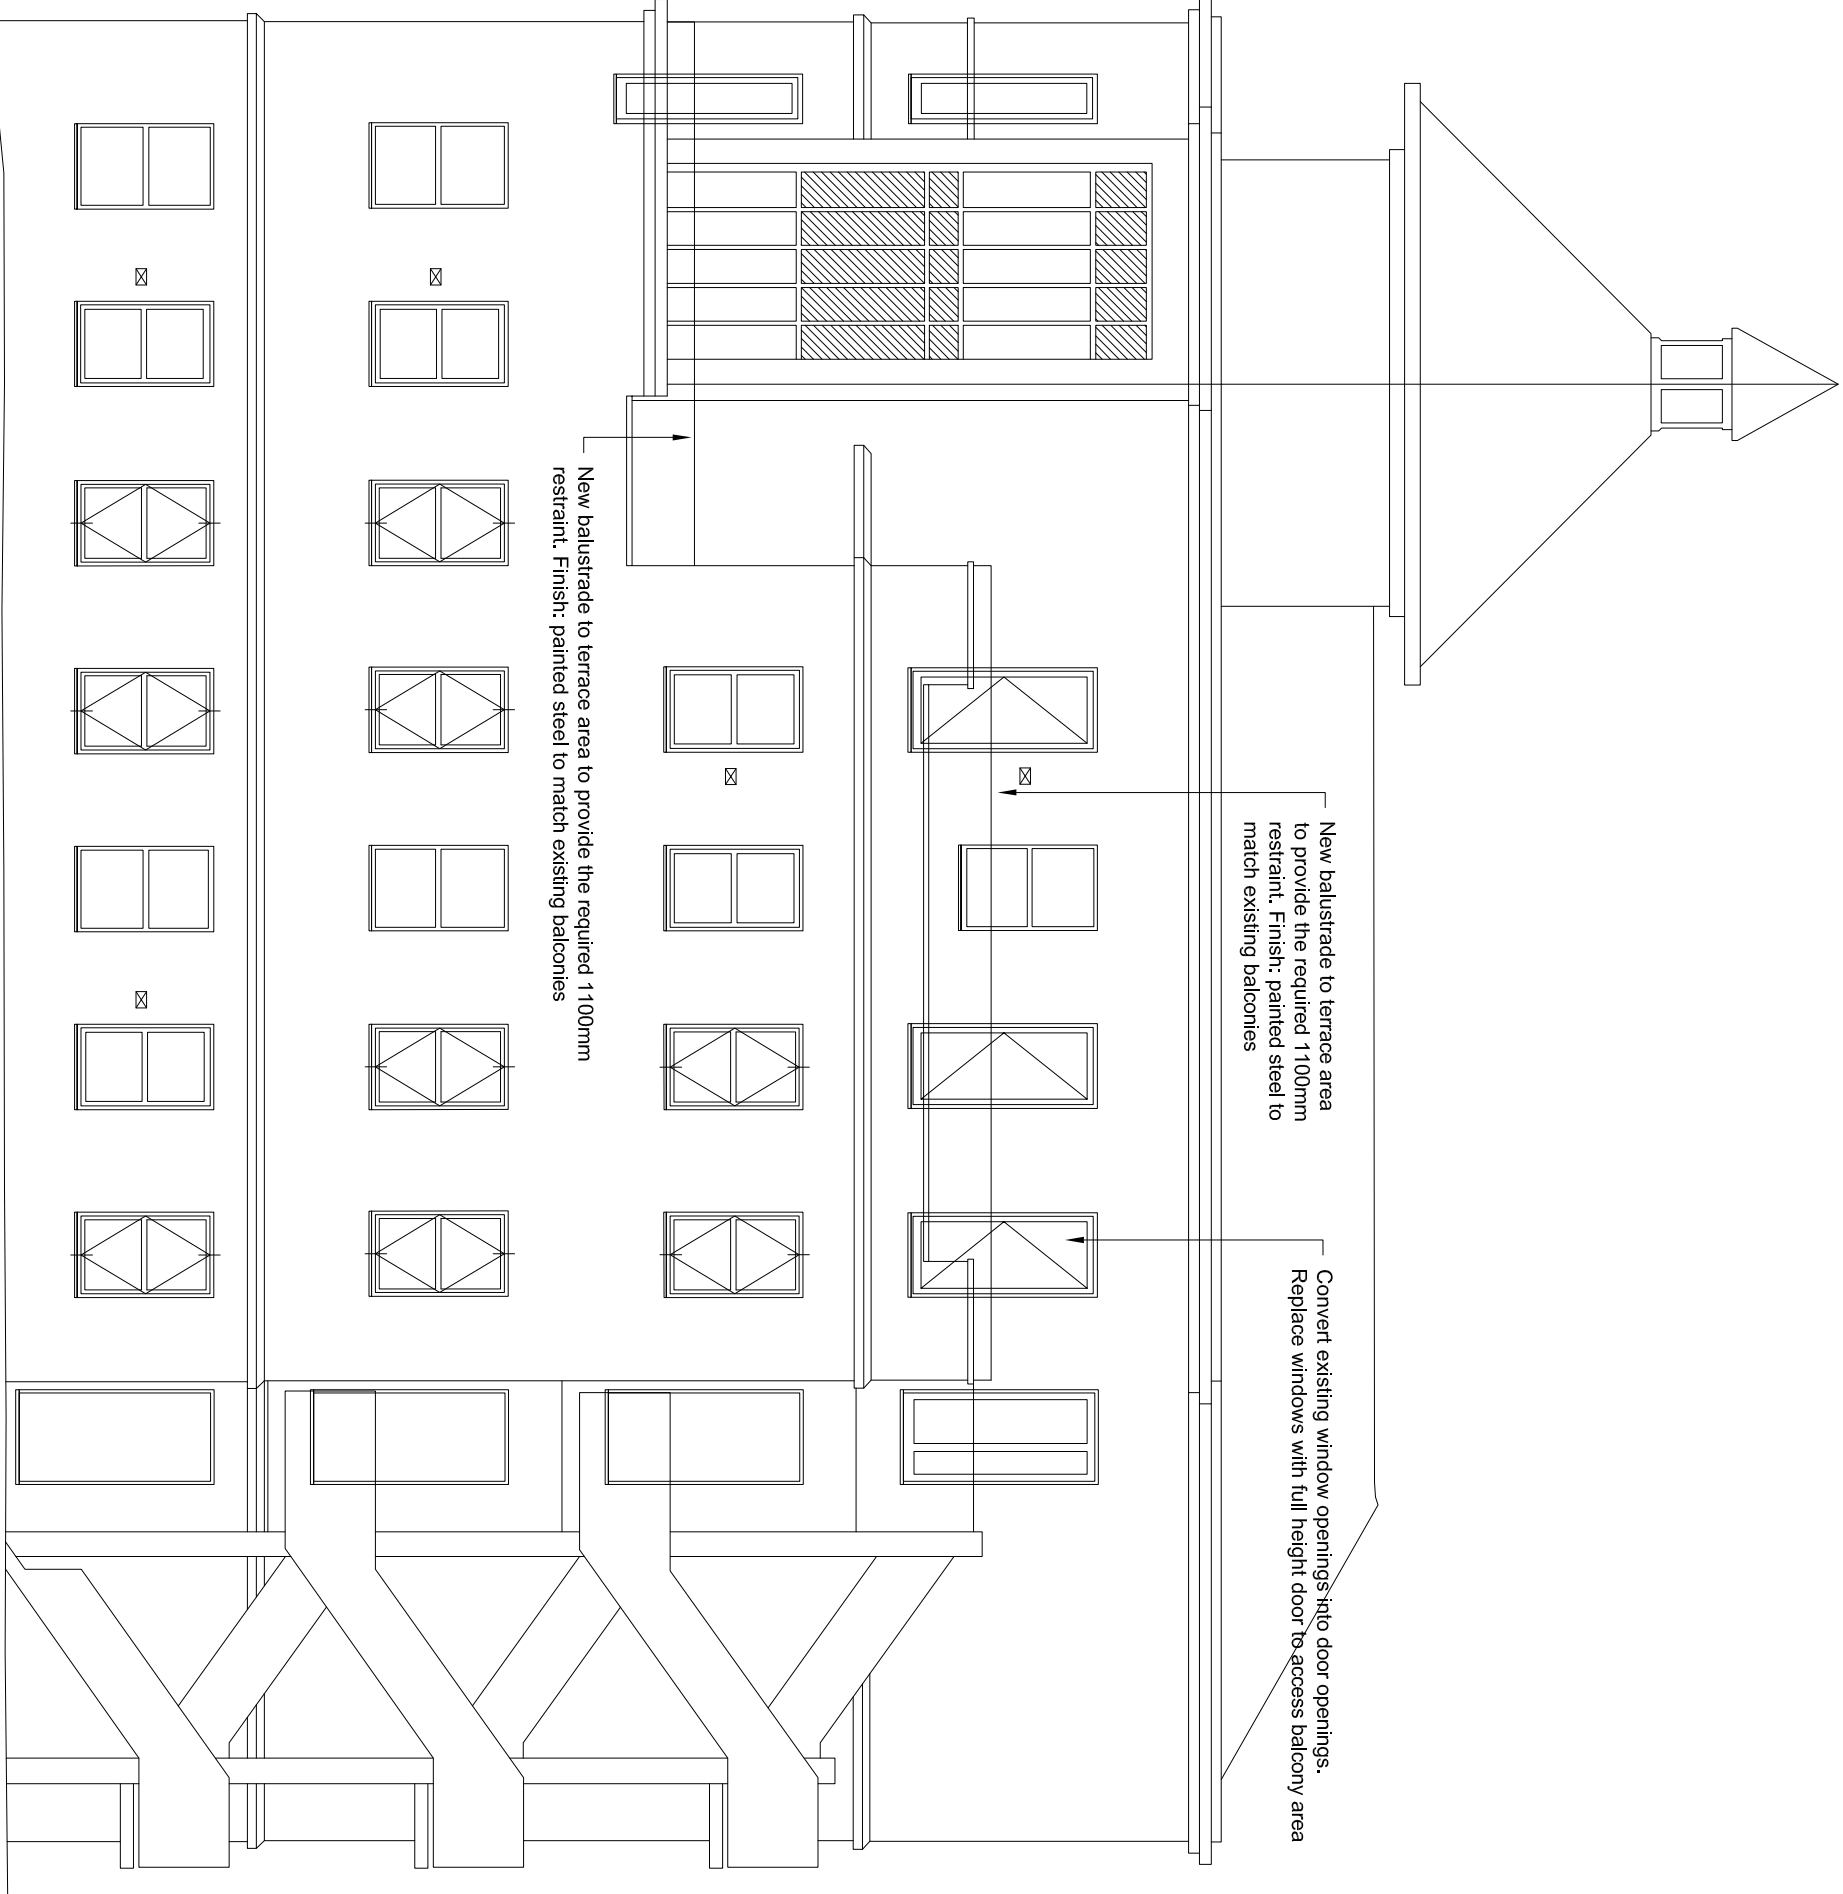

16033 1031 NCP1
PROPOSED ELEVATION 04
1:100

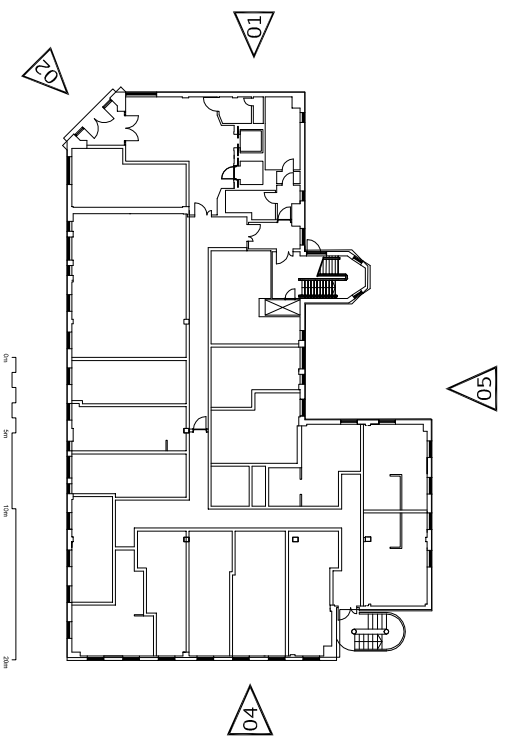

16033 1031 NCP1
NCP1 ELEVATION KEY
1:500

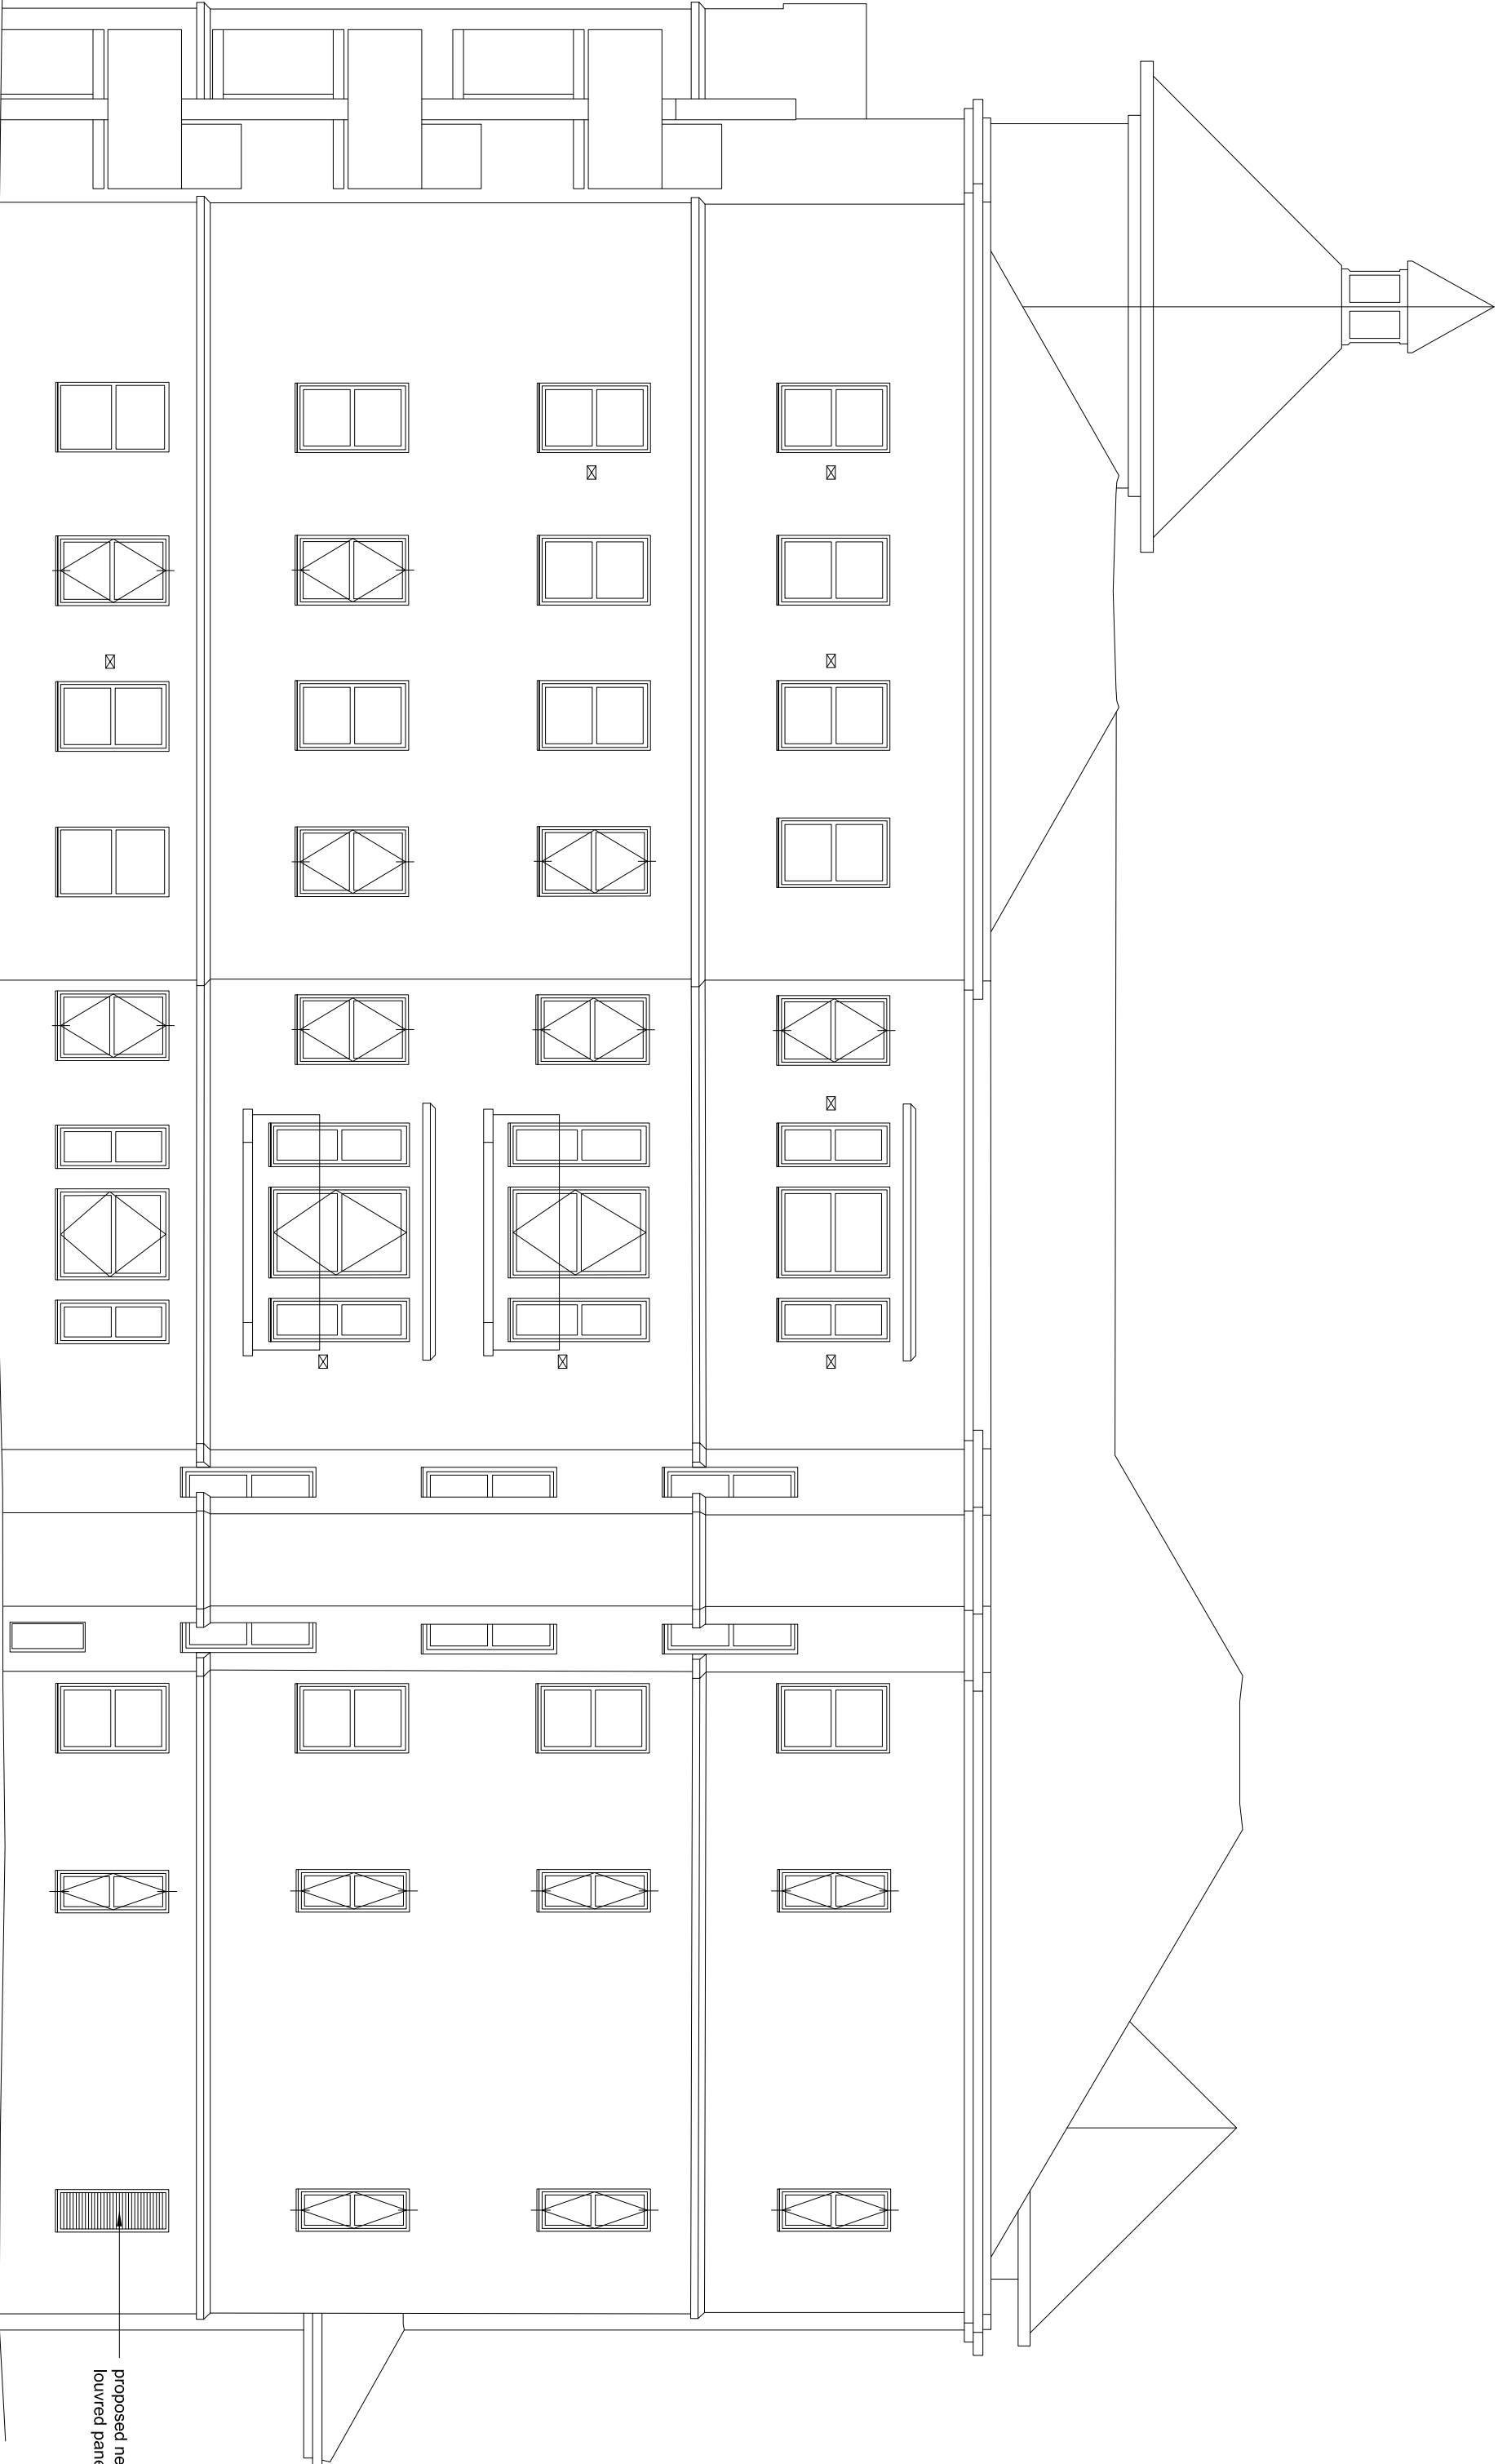

proposed new opening with elevation for PC aluminium
covered porch. Red colour to match existing windows

0m 5m 10m 20m

greenwell design

architecture
interiors
urban design
masterplanning
graphic design
conservation

Project New Century Place, Reading

Drawing NEW CENTURY PLACE 1
PROPOSED ELEVATIONS 2 of 2
Elevations 04 - 05

Scale 1:100	Job no. 16033	Draw no. 1031	Rev: G
at size A1	Status Preliminary		

This drawing is copyright