


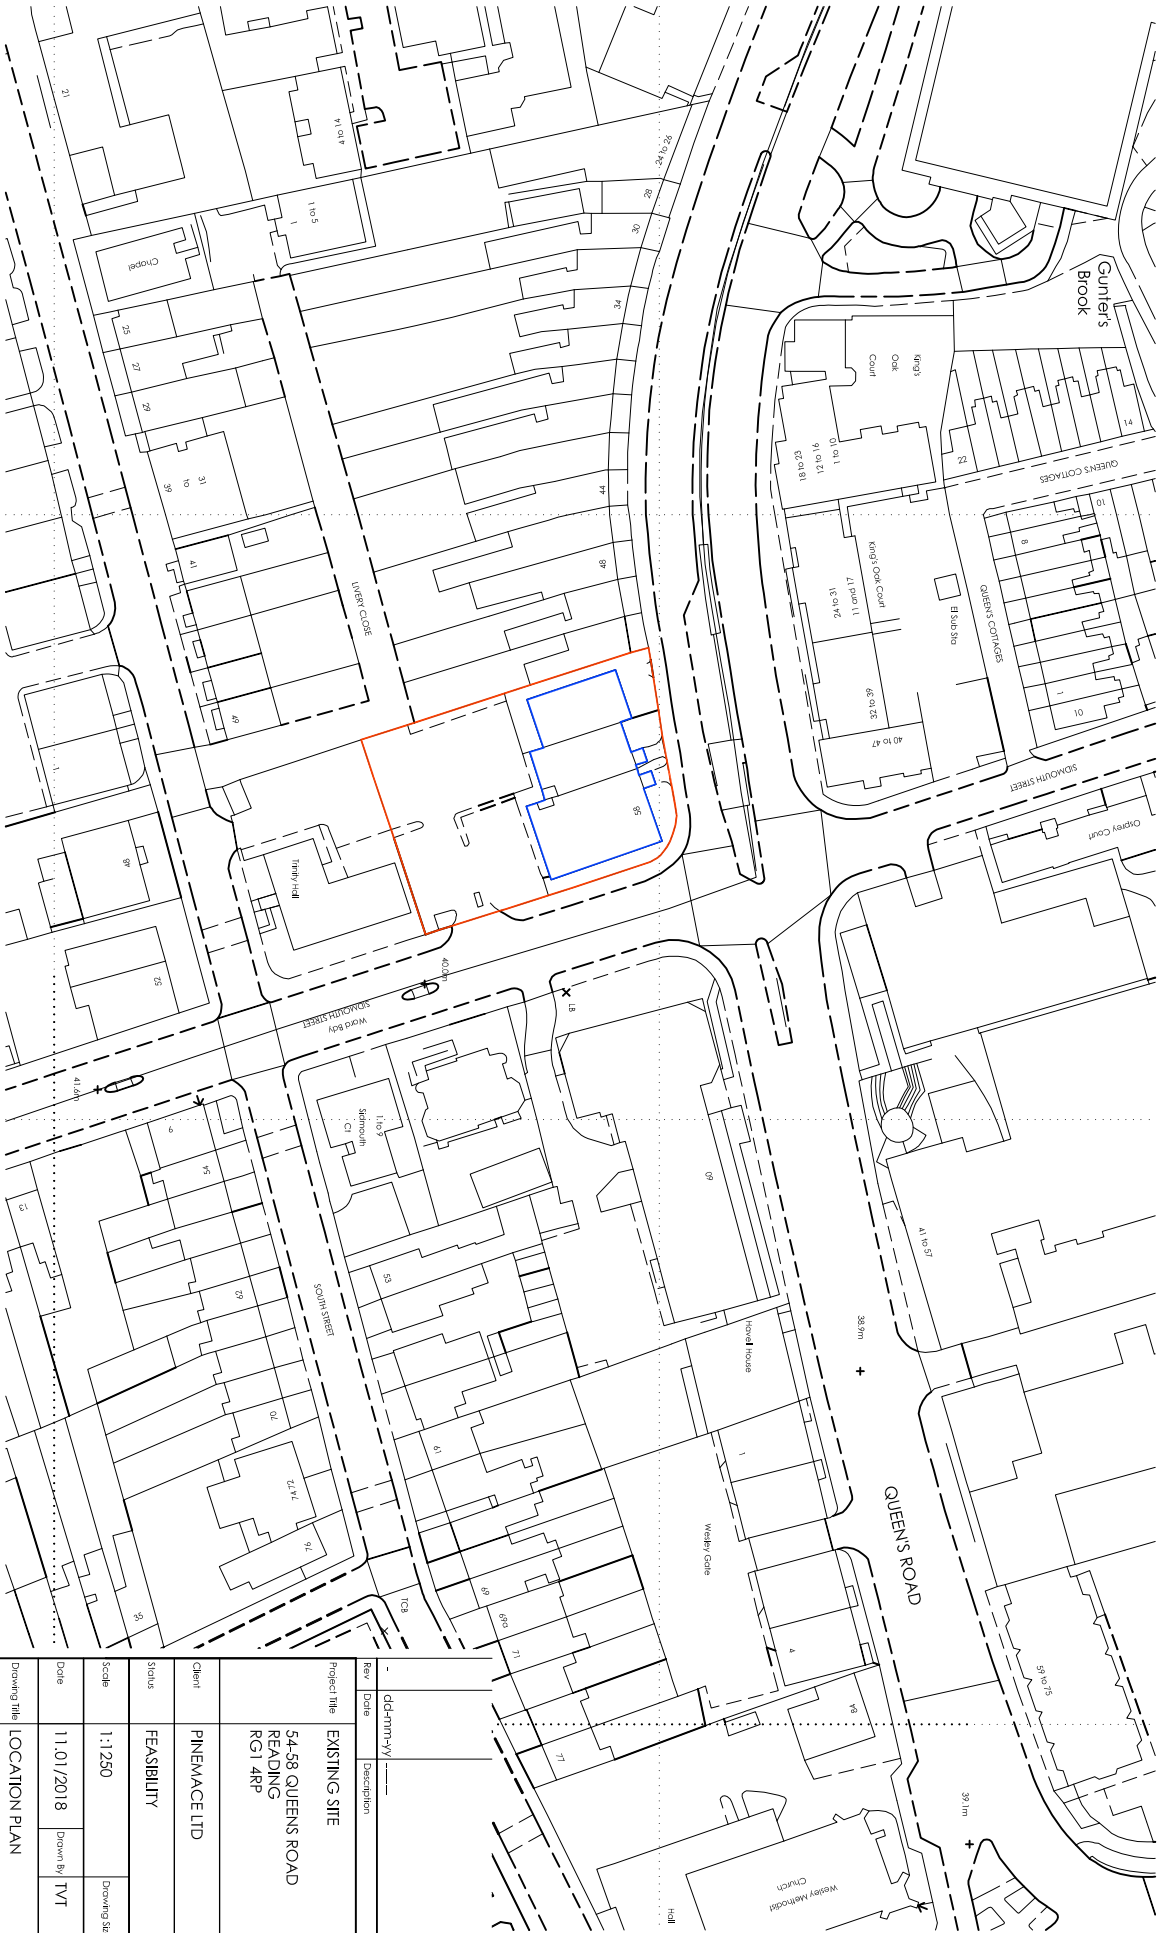

Ordnance Survey (c) Crown Copyright 2018. All rights reserved. Licence number 100022432



Rev	Date	Description	Rev By	Chk'd By
-	dd-mmyy			
Project Title				
EXISTING SITE				
54-58 QUEENS ROAD				
READING RG1 4RP				
Client				
PINEMACE LTD				
Status				
FEASIBILITY				
Scale		Drawing Size	A4	
1:1250				
Date	11.01/2018	Drawn By	IVT	Chkd By
				IDC
Drawing Title				
LOCATION PLAN				
Job/Dwg No				Rev
15261-006				-
25 St John North SQA				
1, 01924 291800				
Carvers Warehouse, 77 Dale Street,				
1, 0161 2388555				
The Old Rectory, 79 High Street,				
Newport 217771, WRI 6 8A6				
10 London Road				
Reading RG1 5BT				
1, 0118 960700				
10 Gee's Court, 51 Christopher's Place,				
London W1U 1JJ				
1, 0207 4091215				
A R C H I T E C T S				
www.harrispartnership.com				

