



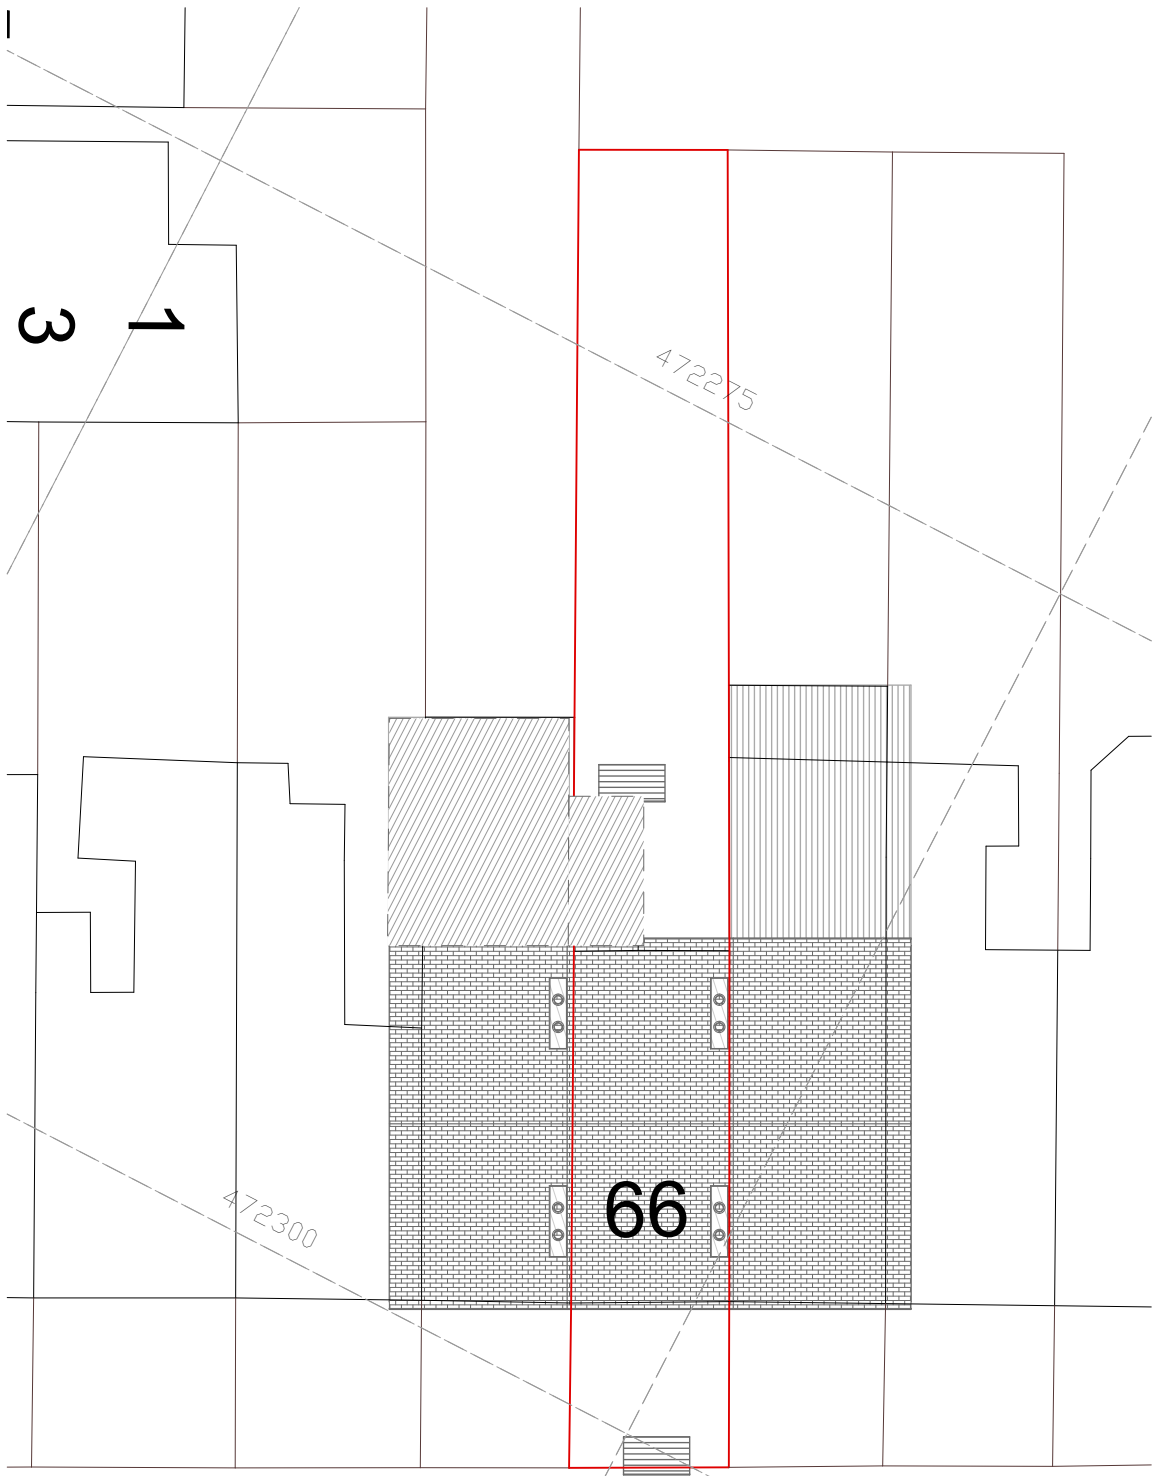

WATLINGTON STREET

Existing Block Plan - 1:200

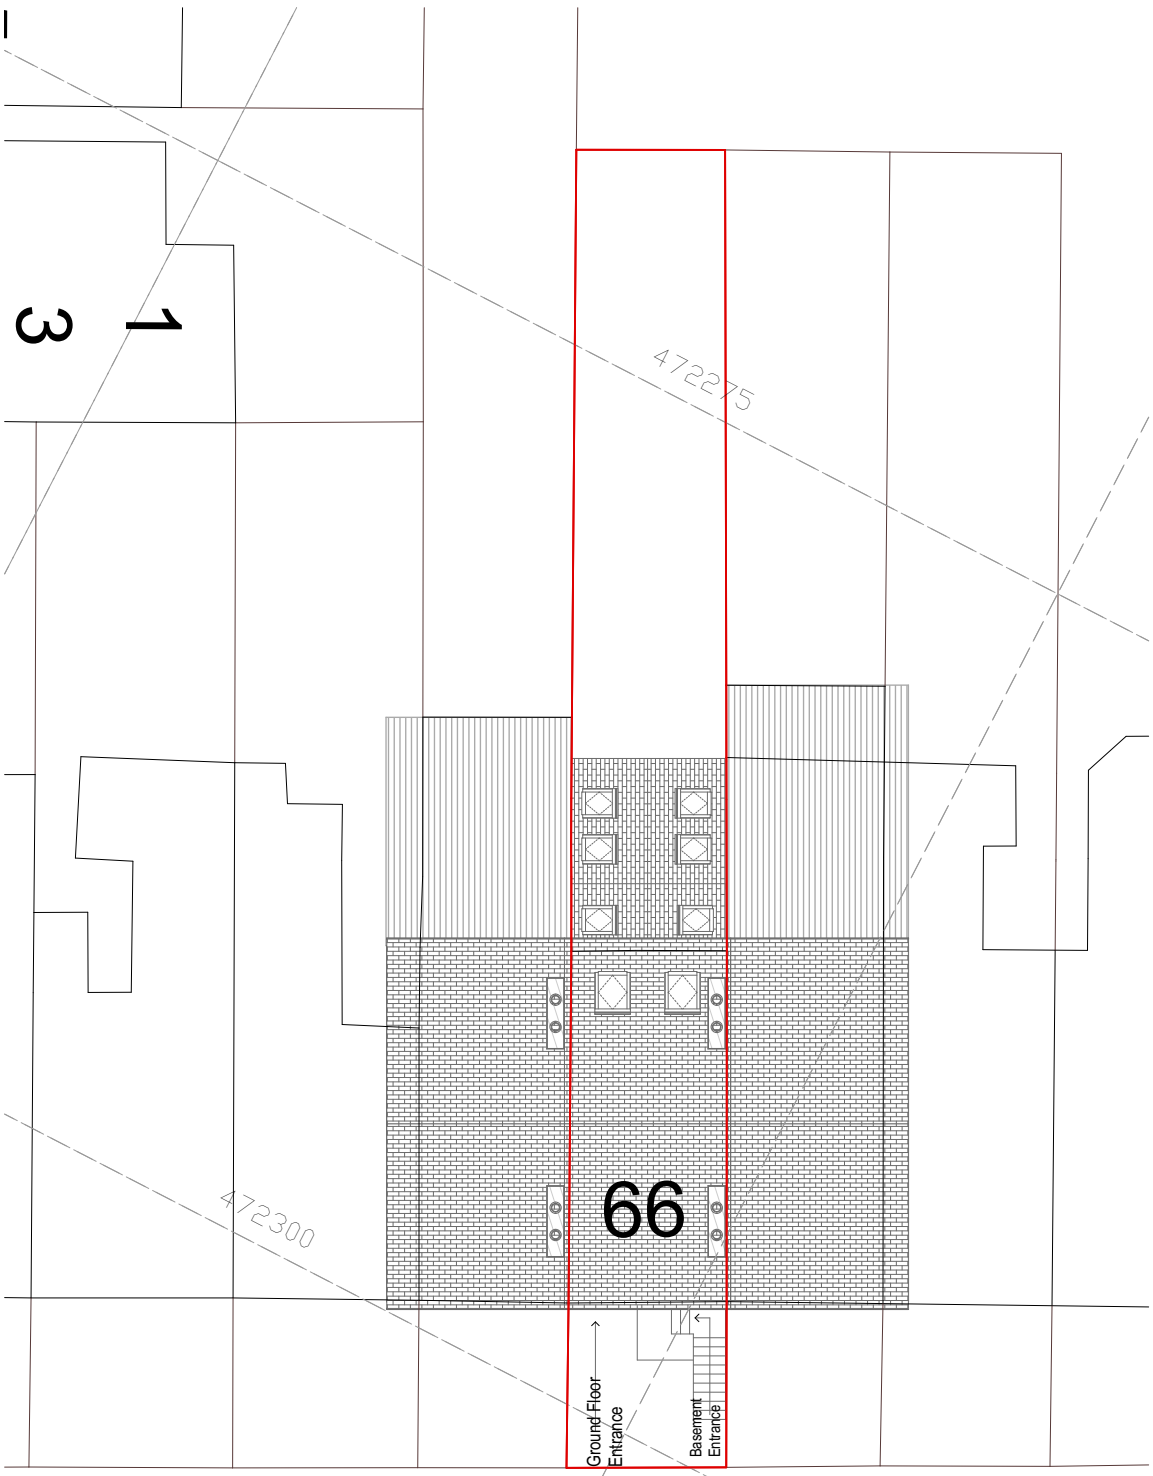


WATLINGTON STREET

Proposed Block Plan - 1:200

© This drawing remains the property of The Keen Partnership and shall not be copied without prior written consent.

All dimensions to be checked on site and any discrepancies to be reported before work commences.

Notes:

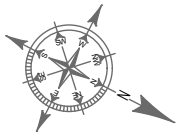

1:200

0 2 4 6 8 10 m

THE KEEN PARTNERSHIP
The Courtyard
Edinburgh Road
Reading RG30 2UA
Tel: 0118 9510 855
Fax: 0118 9510 866
chris@keenpartnership.co.uk
www.keenpartnership.co.uk

cabe
chartered association
of building engineers

RICS

COLEGIO DE INGENIEROS DE VENEZUELA
Colegio de Arquitectos de Venezuela

Client:

Royle Berkshire Developments

Job Title:

66 Watlington Street, Reading, RG1 4RT

Drawing Title:

Existing - Proposed Block Plan

Drawing Date:

####

Status:

PLANNING DRAWINGS

Issue Date:

05/09/2018

Drawn By:

C.P. / K.C. / D.R.

Scale:

1:200@A3

Job No:

8782-17

Drawing No:

PL-02

Rev: