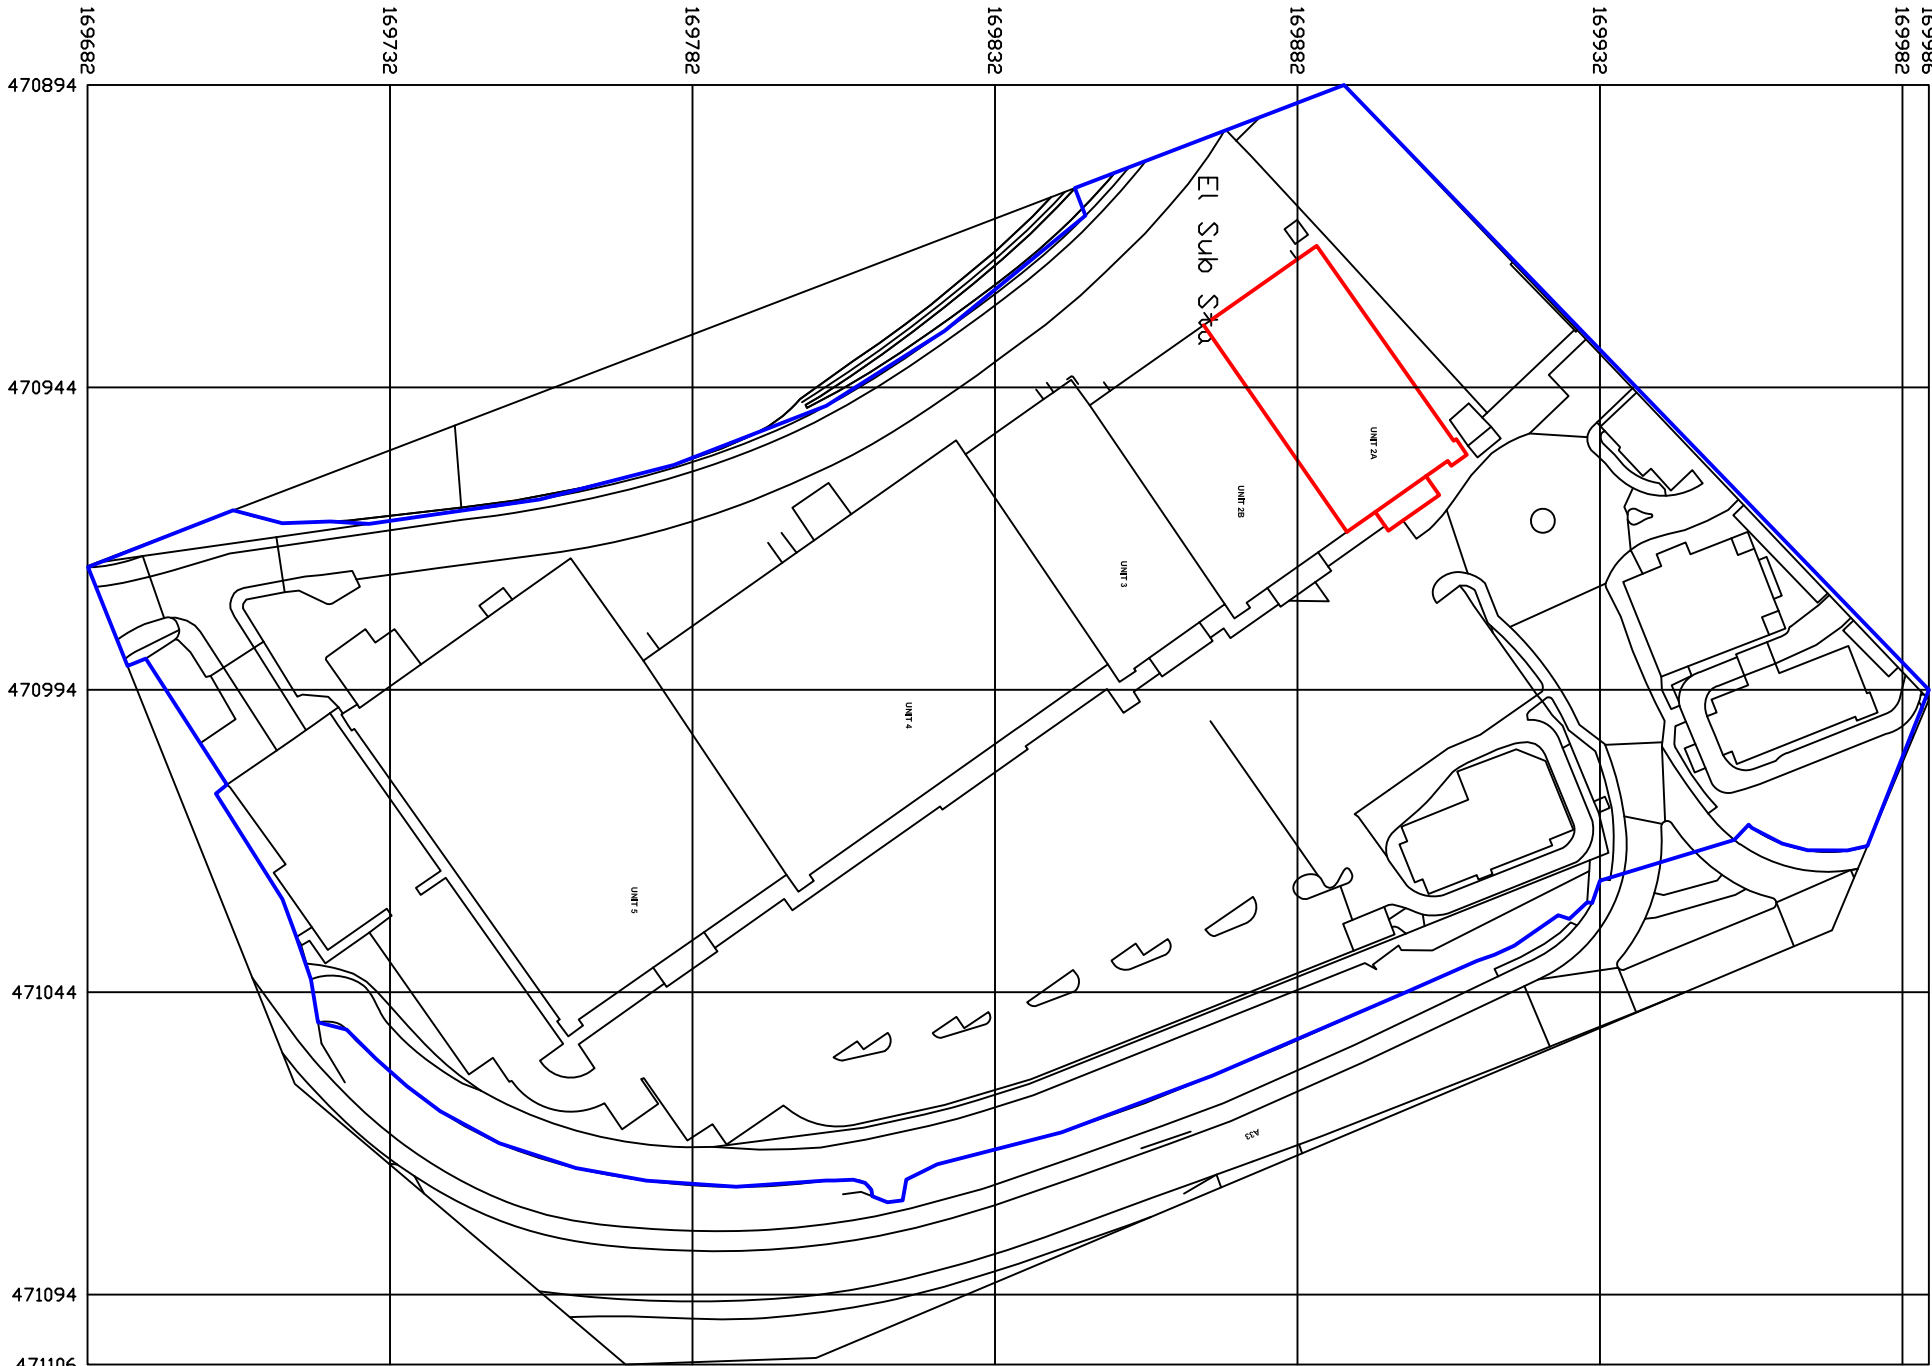


Ref	Date	Revision
-----	------	----------

UNIT 2A		
READING GATE RETAIL PARK		
READING		
BERKSHIRE		
RG2 0QG		

CPMS
Concept Project Management Services Ltd.
Oneil Farm, Mill House Lane, Addington,
Reading, RG2 0QJ, UK
Tel: 0118 987 5555
Fax: 0118 987 5556
Email: enquiries@cpms.co.uk

Title
LOCATION PLAN

Date	Scale	Drawn
23.01.18	1:1250@A3	HMD
Drawing No.	Revision	
CPMS/OFL/4533/PL18	A	