



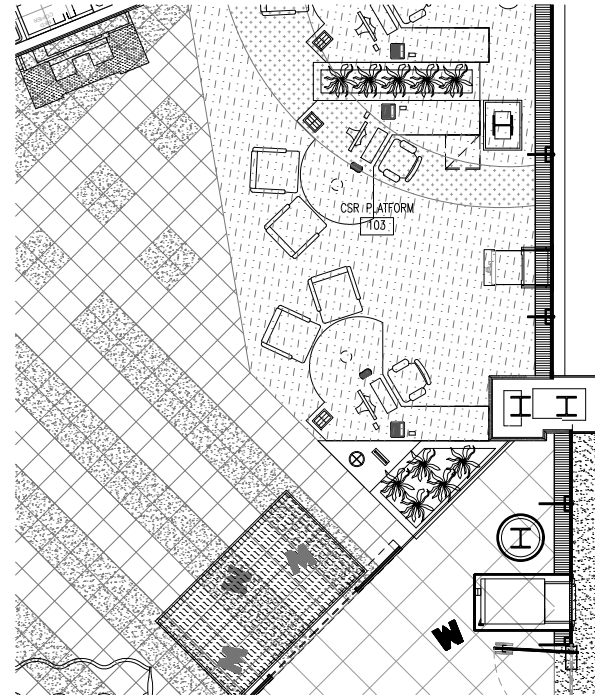


3 EXISTING AREA OF PROPOSAL

0m 1m 2.5m 5m 10m
SCALE 1:100

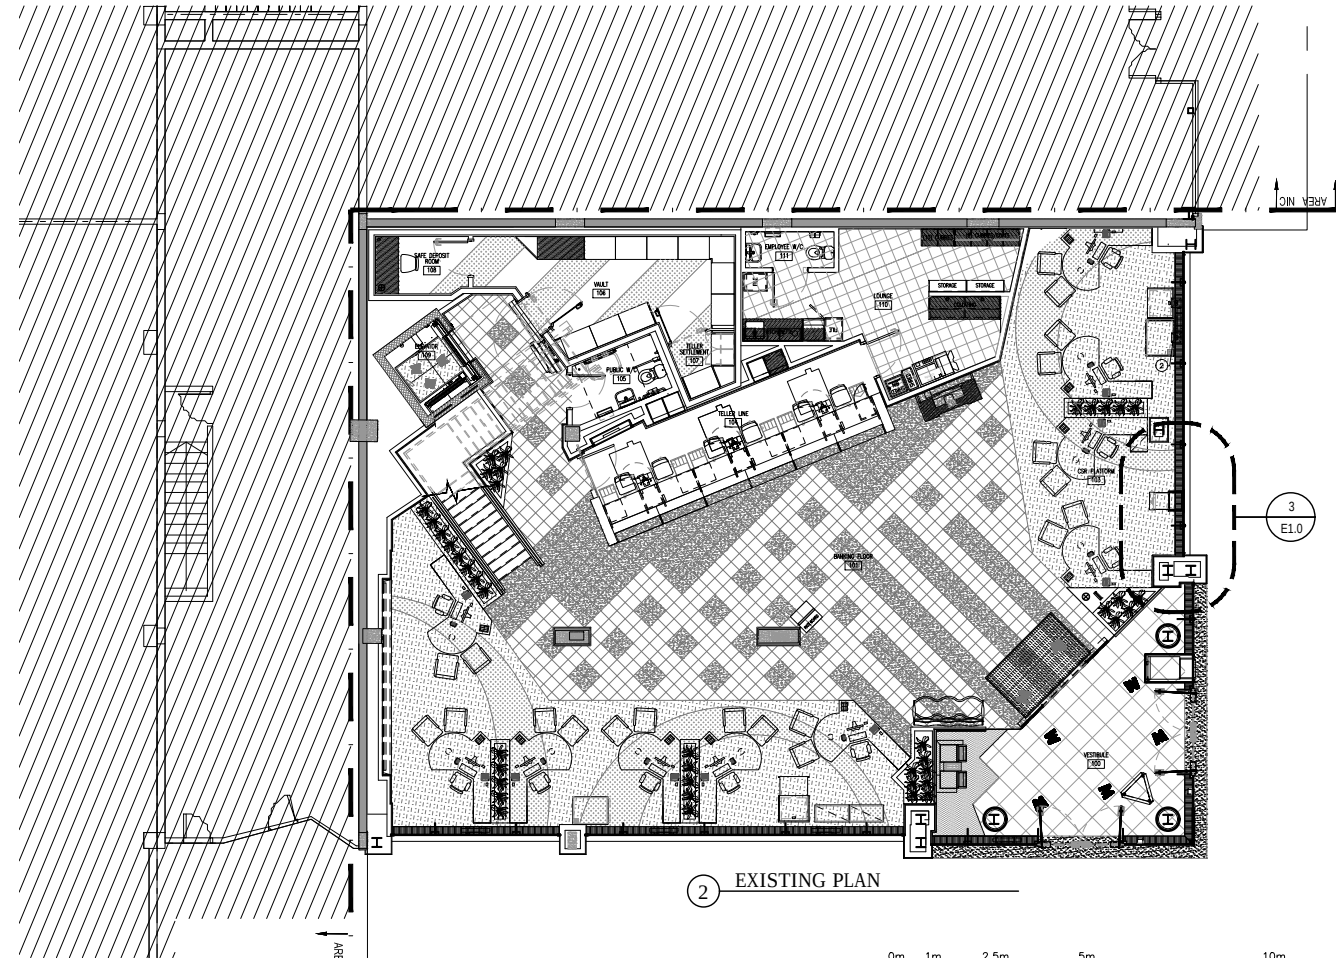

2 EXISTING PLAN

0m 1m 2.5m 5m 10m
SCALE 1:200

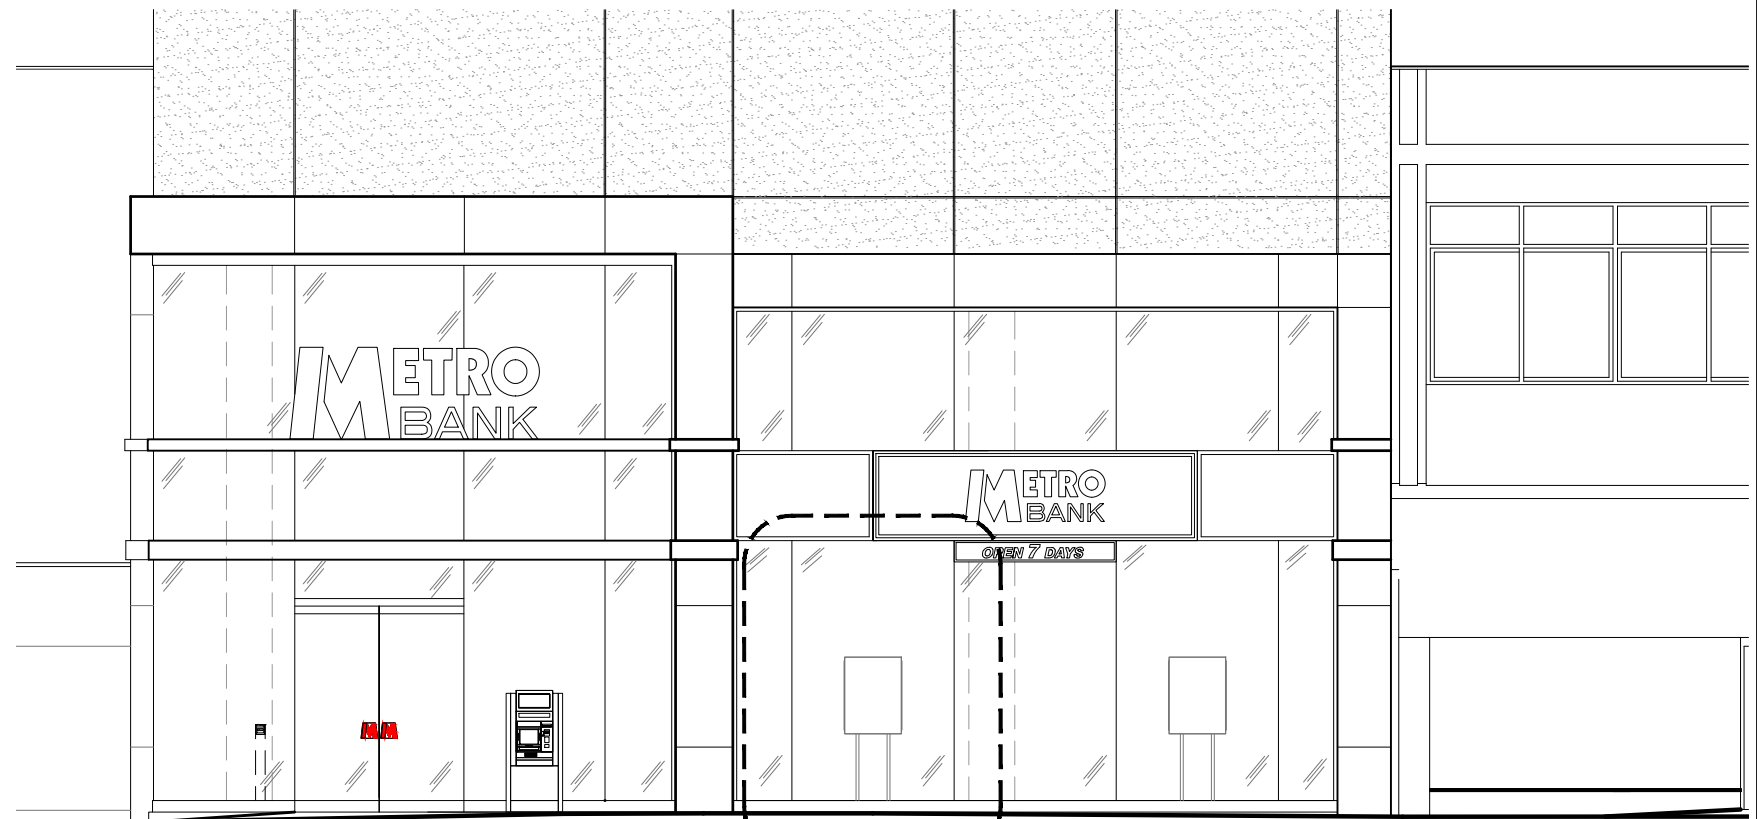

1 EXISTING ELEVATION

0m 1m 2.5m 5m 10m
SCALE 1:100

INTERARCH

11000 Abrium Way, Suite 100,
Mt. Laurel, NJ 08054
856.439.9000
Fax: 856.439.9005

DATE SIGNATURE



ISSUE OR REVISIONS

1 12/06/17 ISSUED PM PM

METRO BANK
UNITED KINGDOM
READING (OXFORD)
THE BROAD STREET MALL
READING RG1

EXISTING PLANS

PROJECT NO. SHEET NO. E1.0
SCALE: AS NOTED
DATE: 12/06/17