


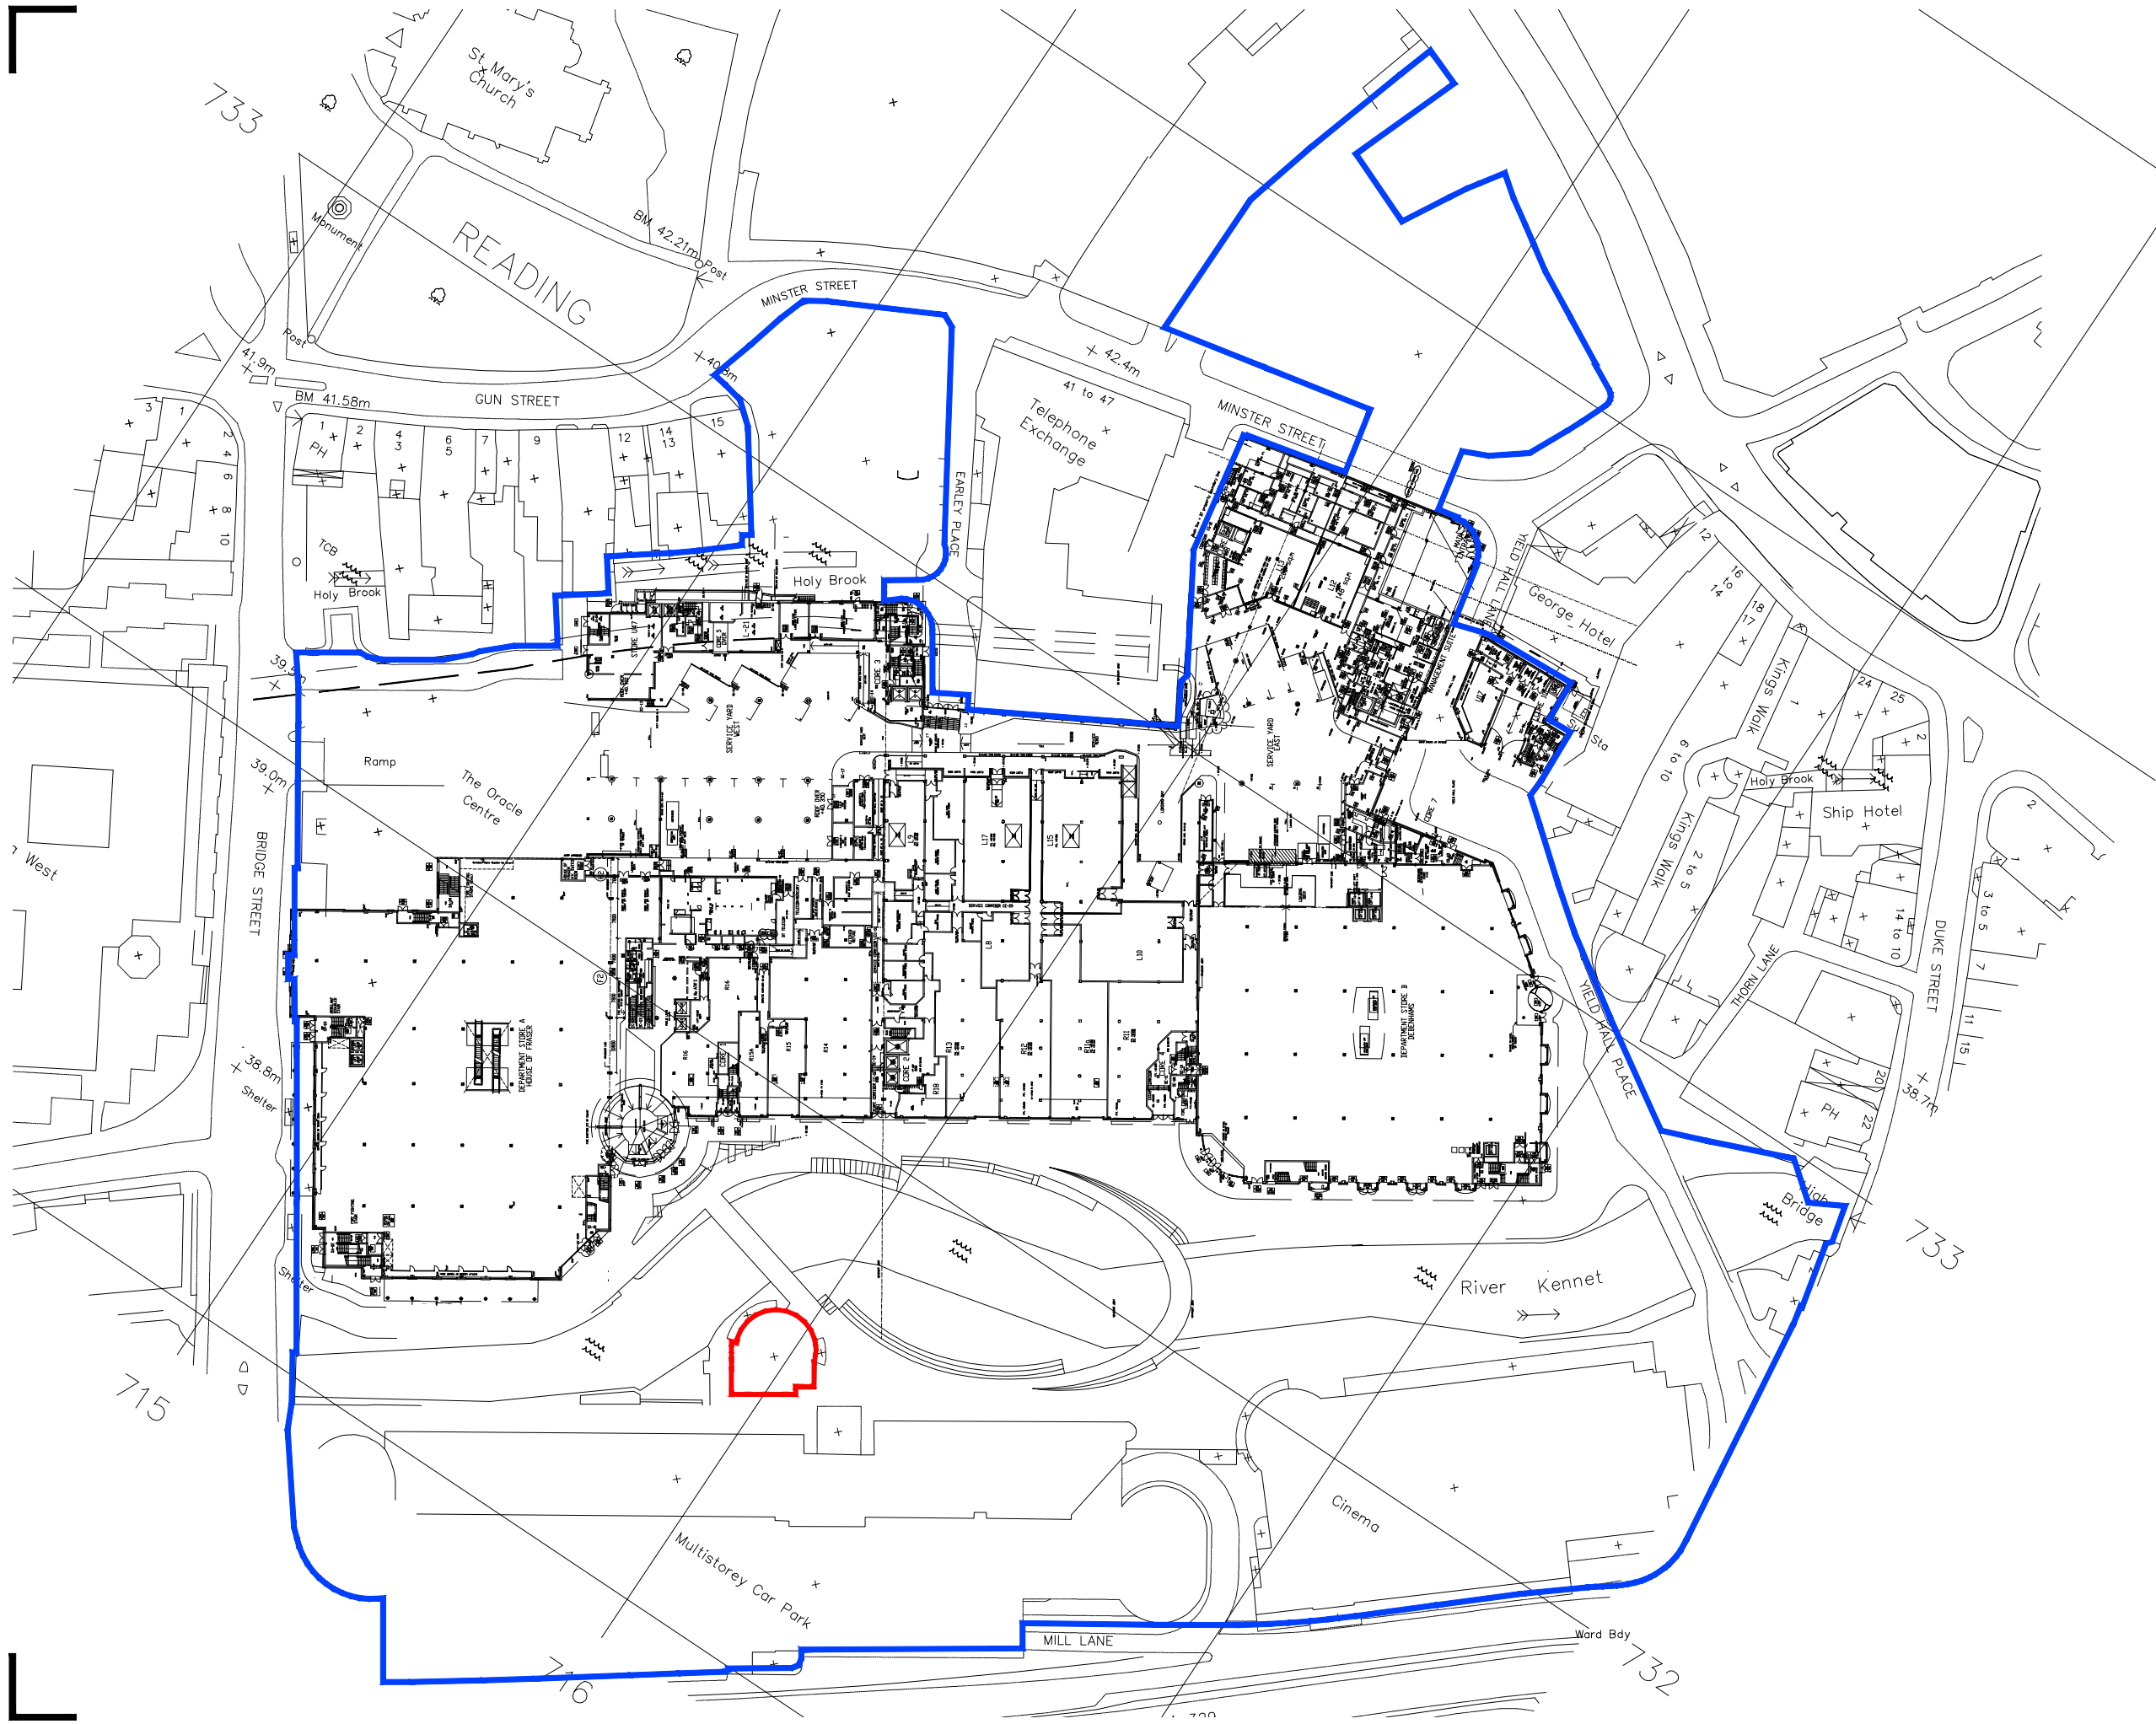

NB Responsibility is not accepted for errors made by others scaling from this drawing. All construction information should be taken from figured dimensions only

A3



DRAFT

Rev	Description	By	Date
-----	-------------	----	------



Project THE ORACLE SHOPPING CENTRE READING		
Client HAMMERSON		
Title UNIT R1 LOCATION PLAN		
Drawn by ASR	Surveyor LDH	Date AUG '17
Scale 1:1250 @ A3		
Drawing Number G170744-R1-03		Revision