
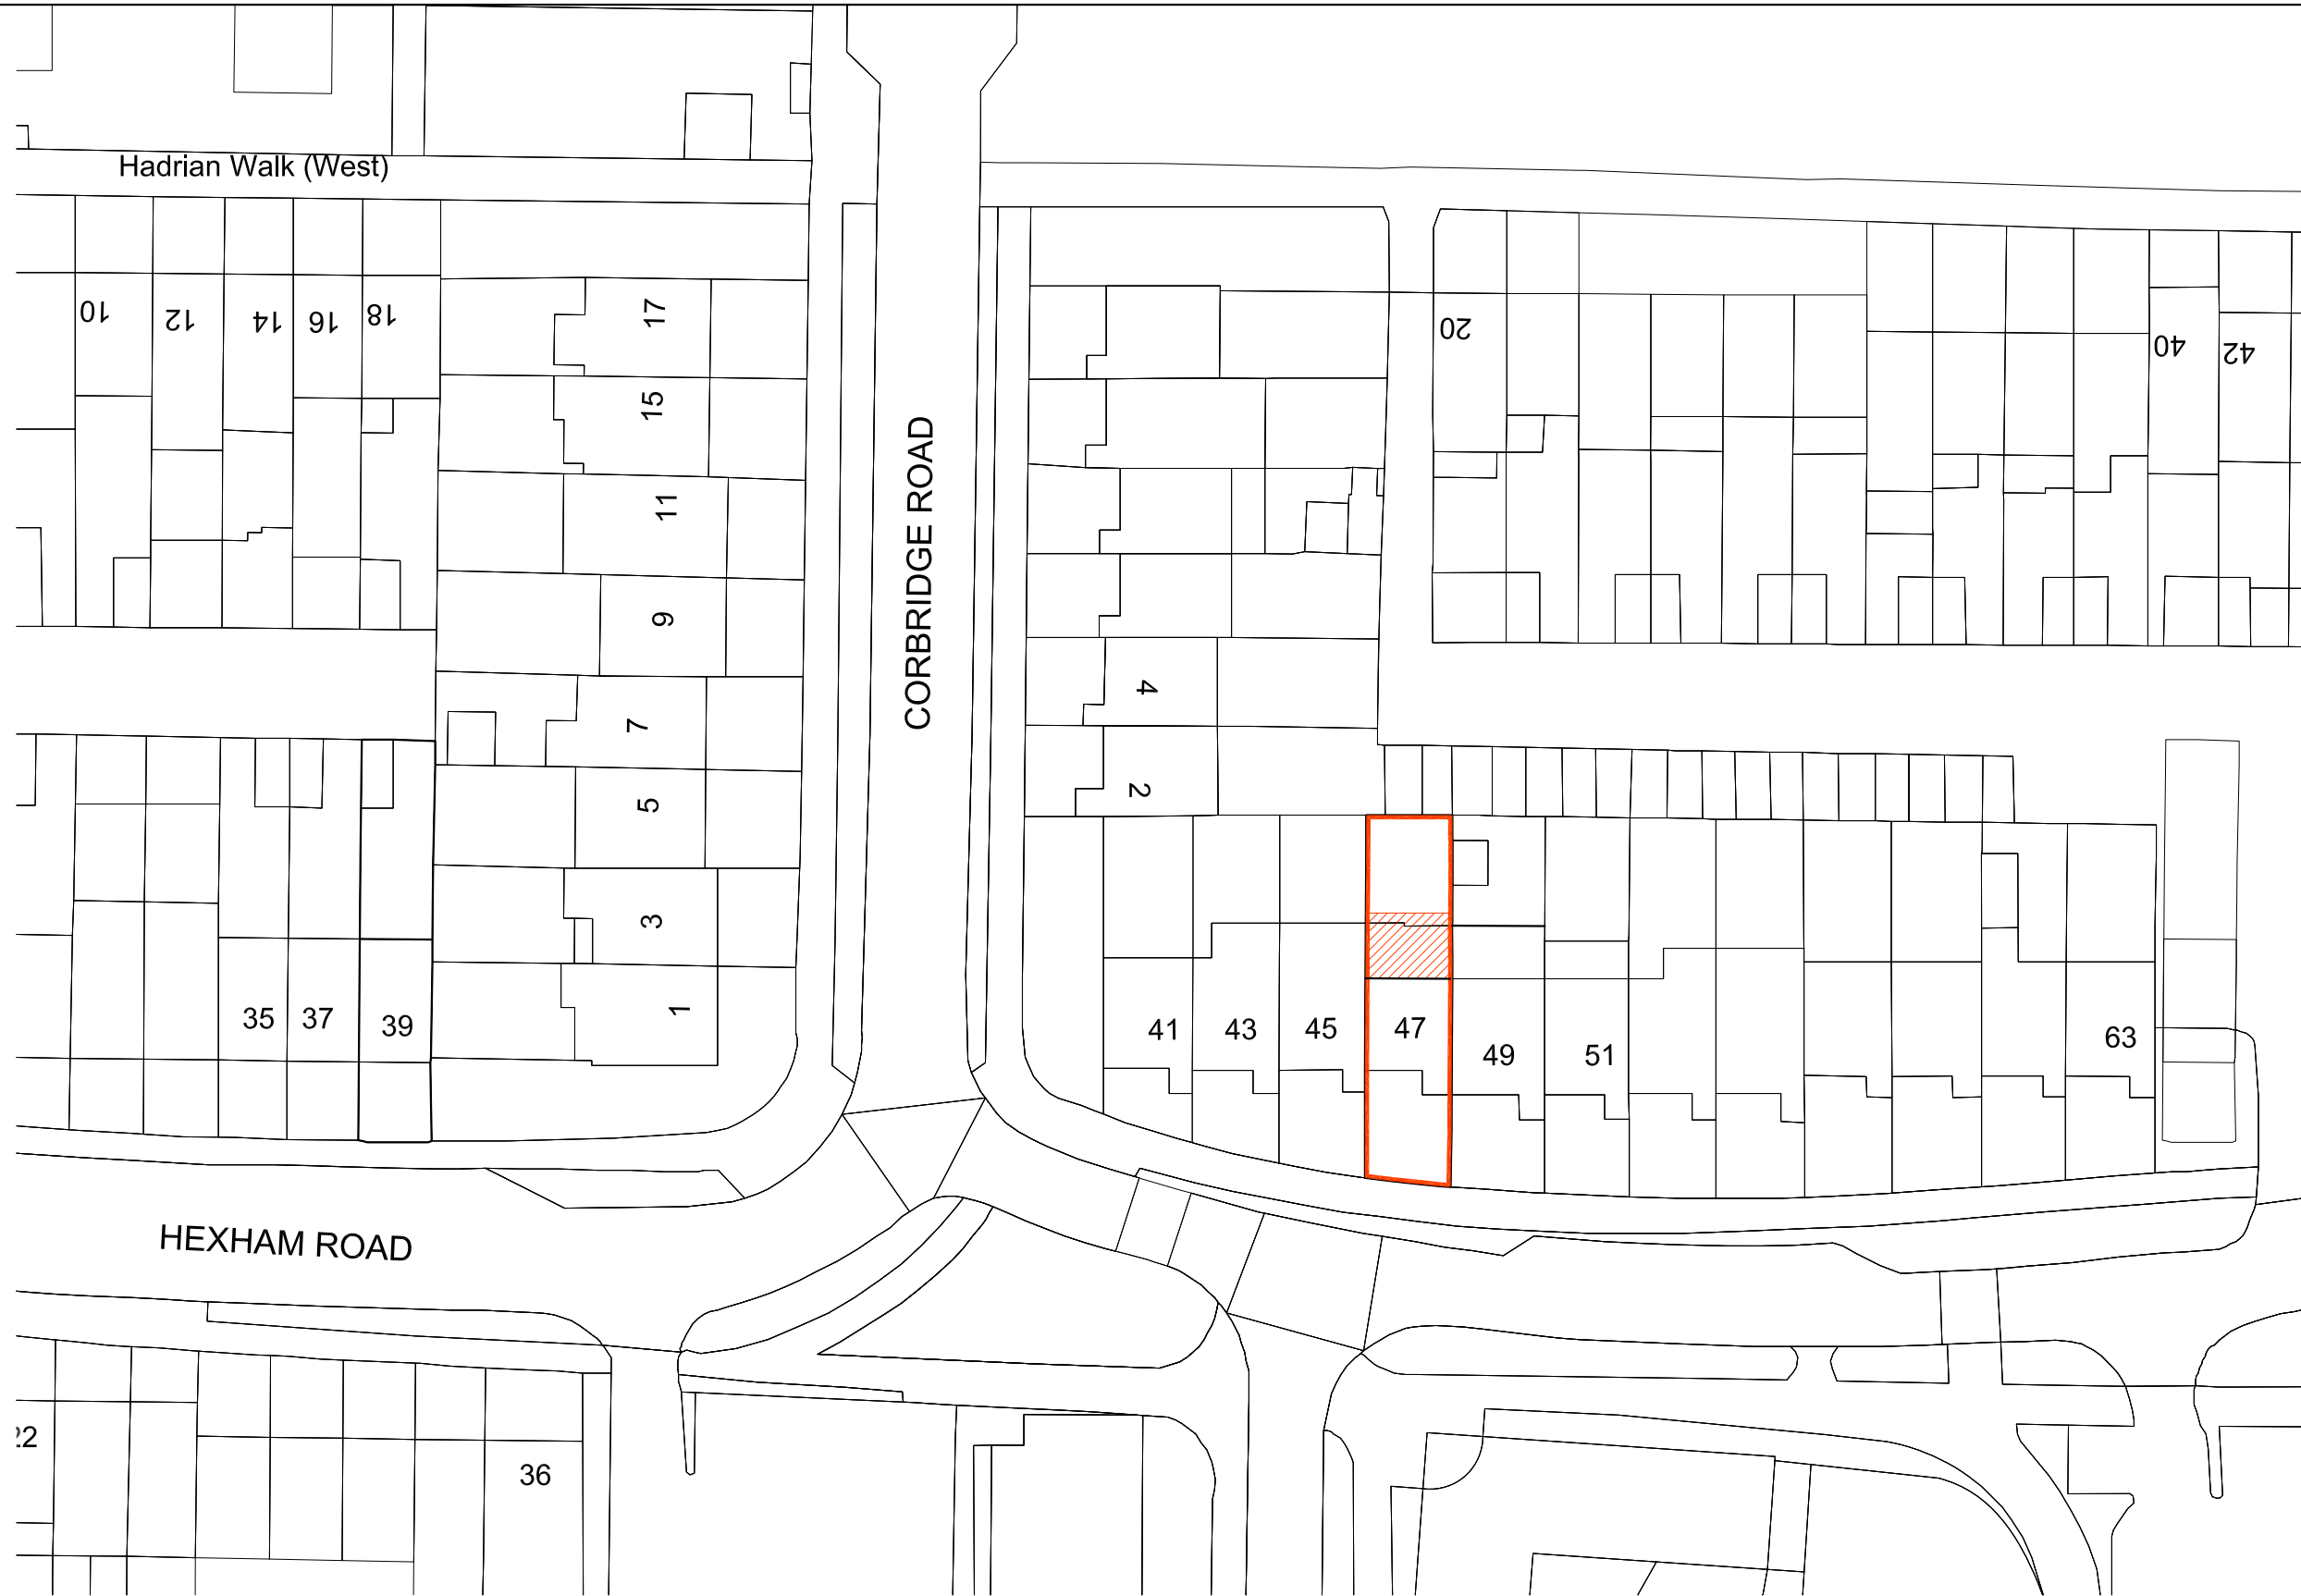


BLOCK PLAN 1:500

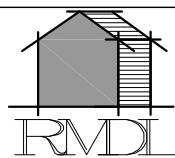


RAMMURTI DESIGN LTD

ARCHITECTURAL & PLANNING SERVICES

268 TILEHURST ROAD, READING RG30 2NE

TEL/FAX: 01189510628 MOB: 07799883574

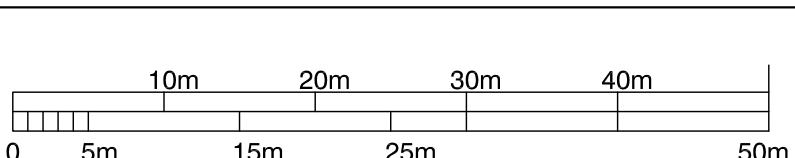

Proposed Single Storey Rear Extension to Existing Dwelling
at 47 Hexham Road, Reading

SITE & BLOCK PLANS

Scale: as shown

Date: May 2018

HR47:001 Rev -