




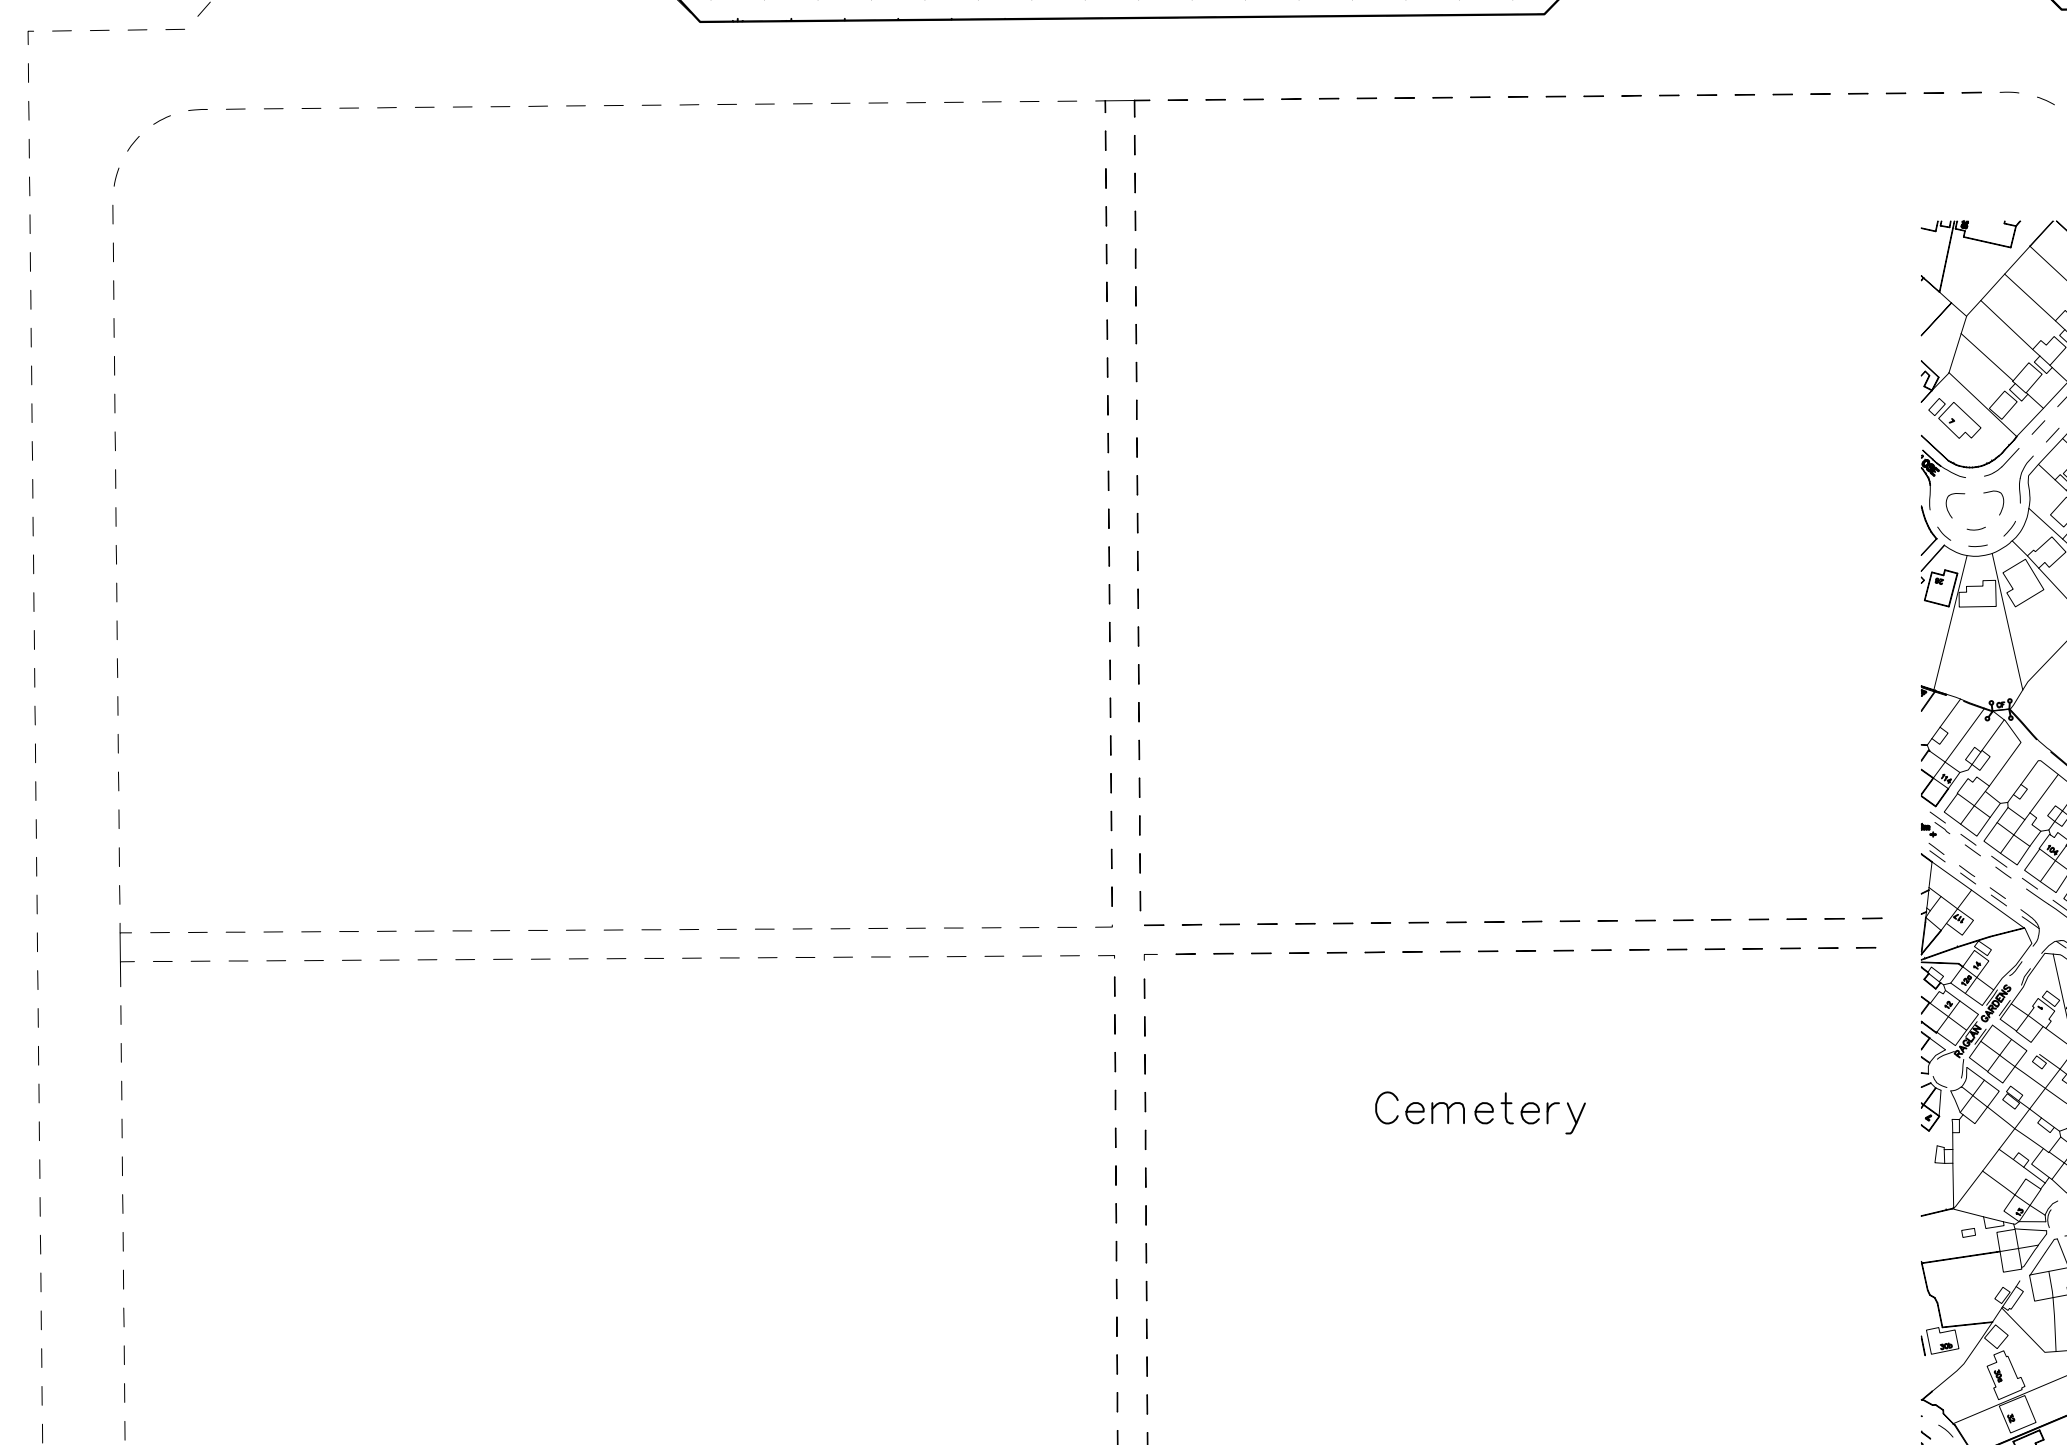

BLOCK PLAN scale 1:500

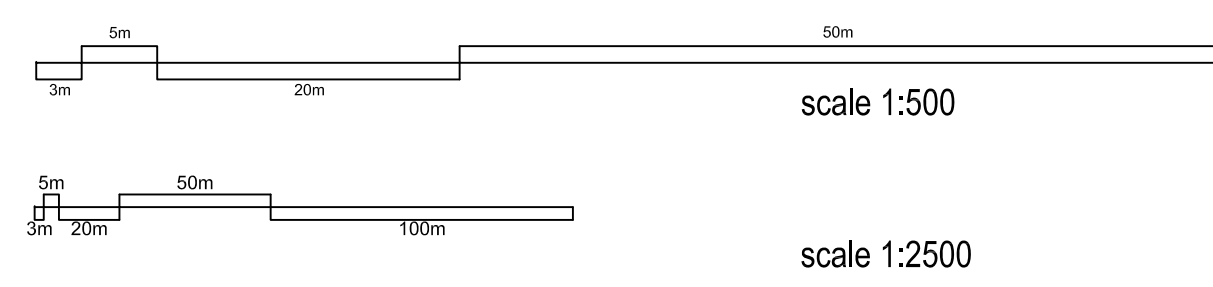

LOCATION PLAN scale 1:2500

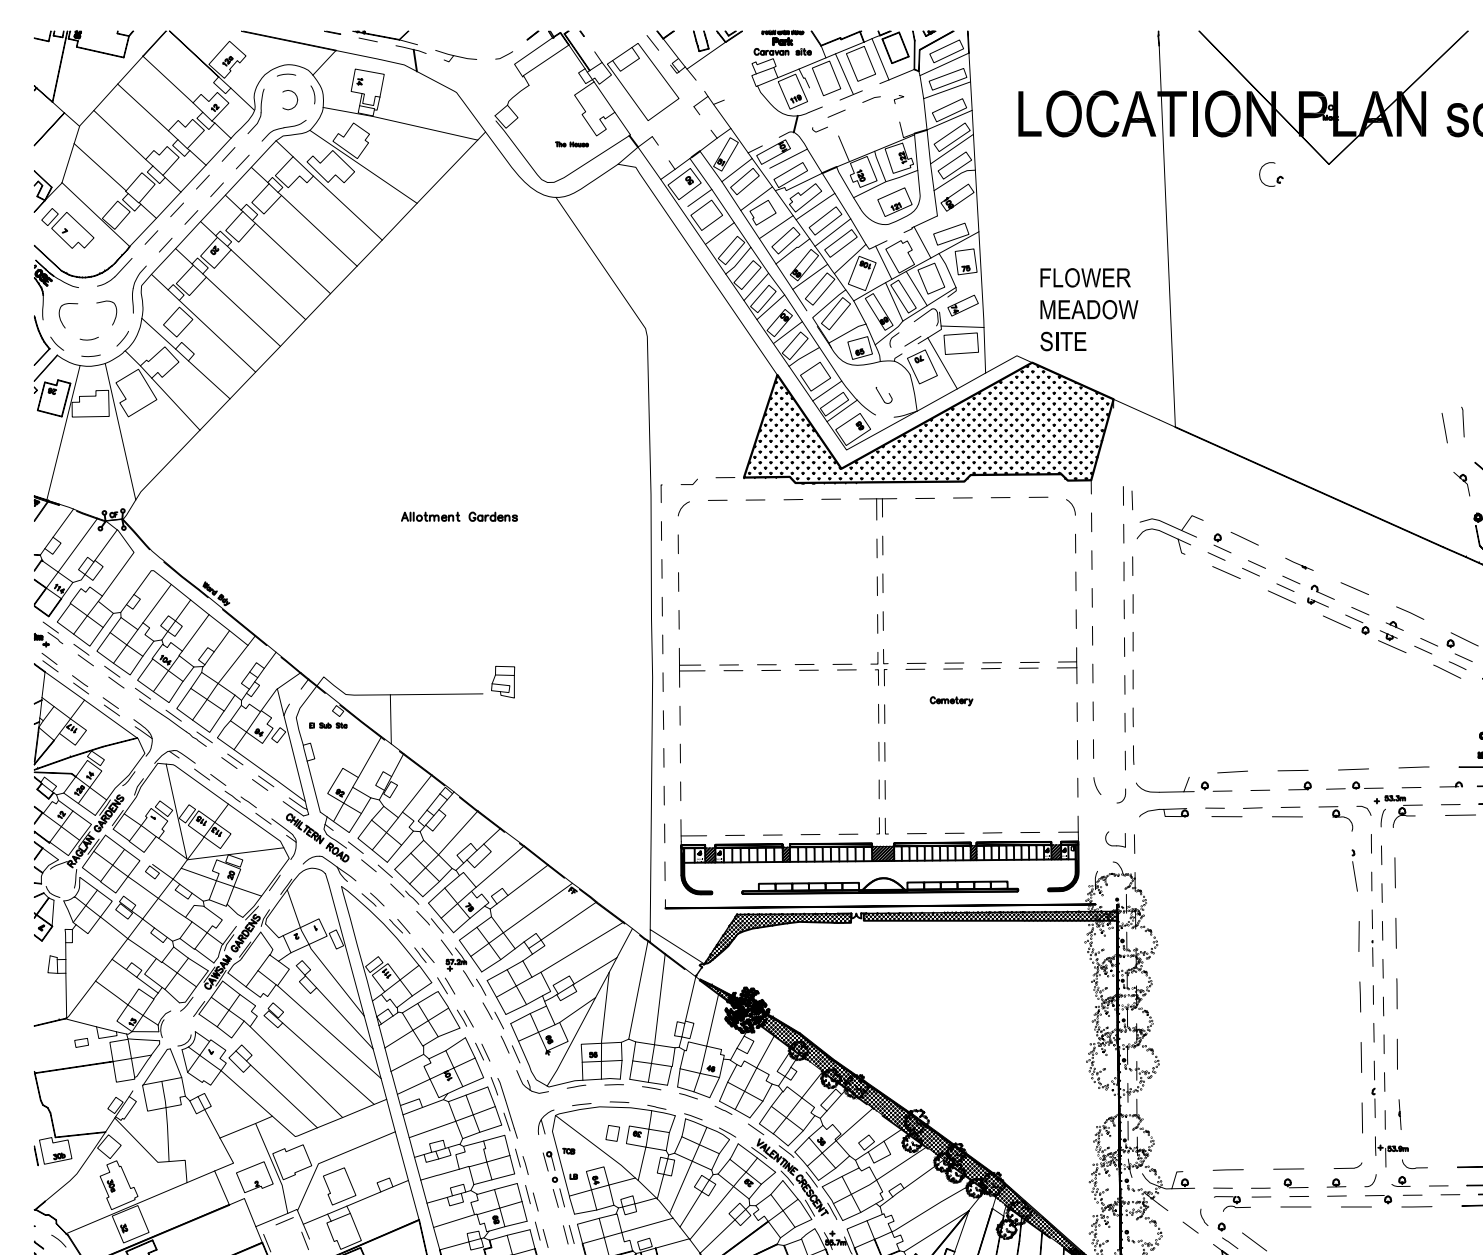



19 Bennet Road, Reading RG2 0QX
Tel 0118 937 3081 Fax 0118 937 3994

Based upon the Ordnance Survey 1:1250 mapping with the permission of Her Majesty's Stationary Office (c) Crown Copyright. Unauthorised reproduction infringes Crown Copyright and may lead to prosecution or civil proceedings. Licence Number LA 076049.

Reading Cemetery & Crematorium

Proposed Flower Meadow

Scale: A2 @ 1:2500 & 1:500

Drawing No: 2801 (PI) 005

Drawn by: D. Gohil

Checked by:

Date: 18 April 2018