



Notes


All dimensions are to be checked on site. Any discrepancies are to be reported to the Architect before work commences. Figured dimensions are to be taken in preference to scaled dimensions.

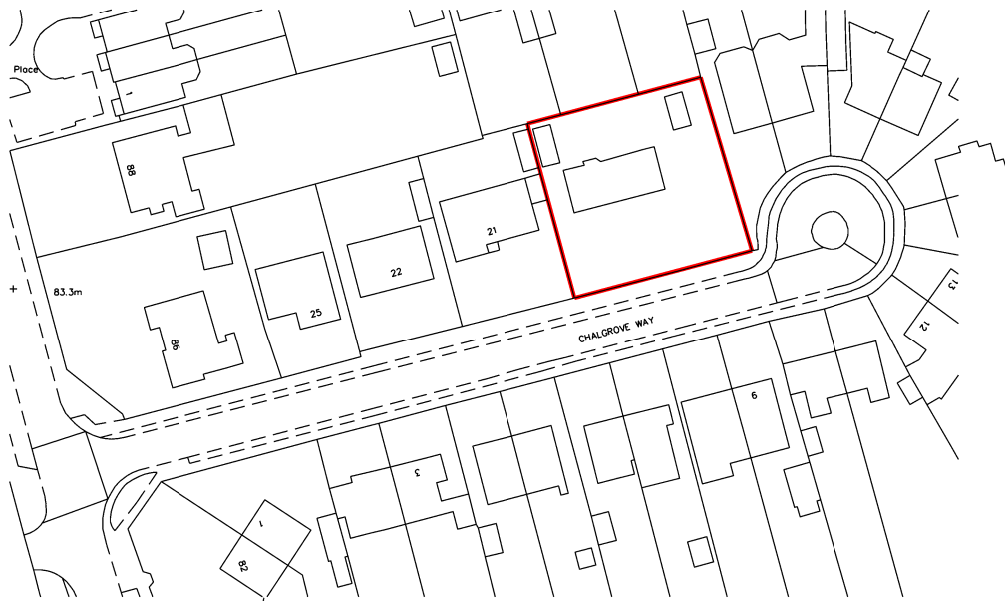

Ordnance Survey (c) Crown Copyright 2017. All rights reserved. Licence number 100022432

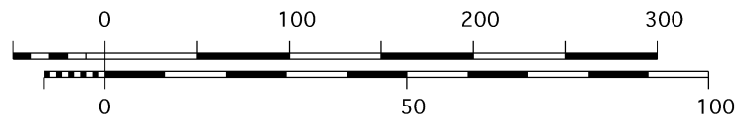

Feet
Metres

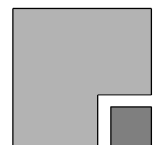

S34 ARCHITECTURE

Studio 34 Ocean Studios, Plymouth, PL1 3PA

Tel: 07973 233762 s34architecture@gmail.com

Job title 23 Chalgrove Way, Caversham

Drawing title Location Plan

Scale 1:1250 Date Mar 17

Drawing number	Revision
A17001(AL)06	