




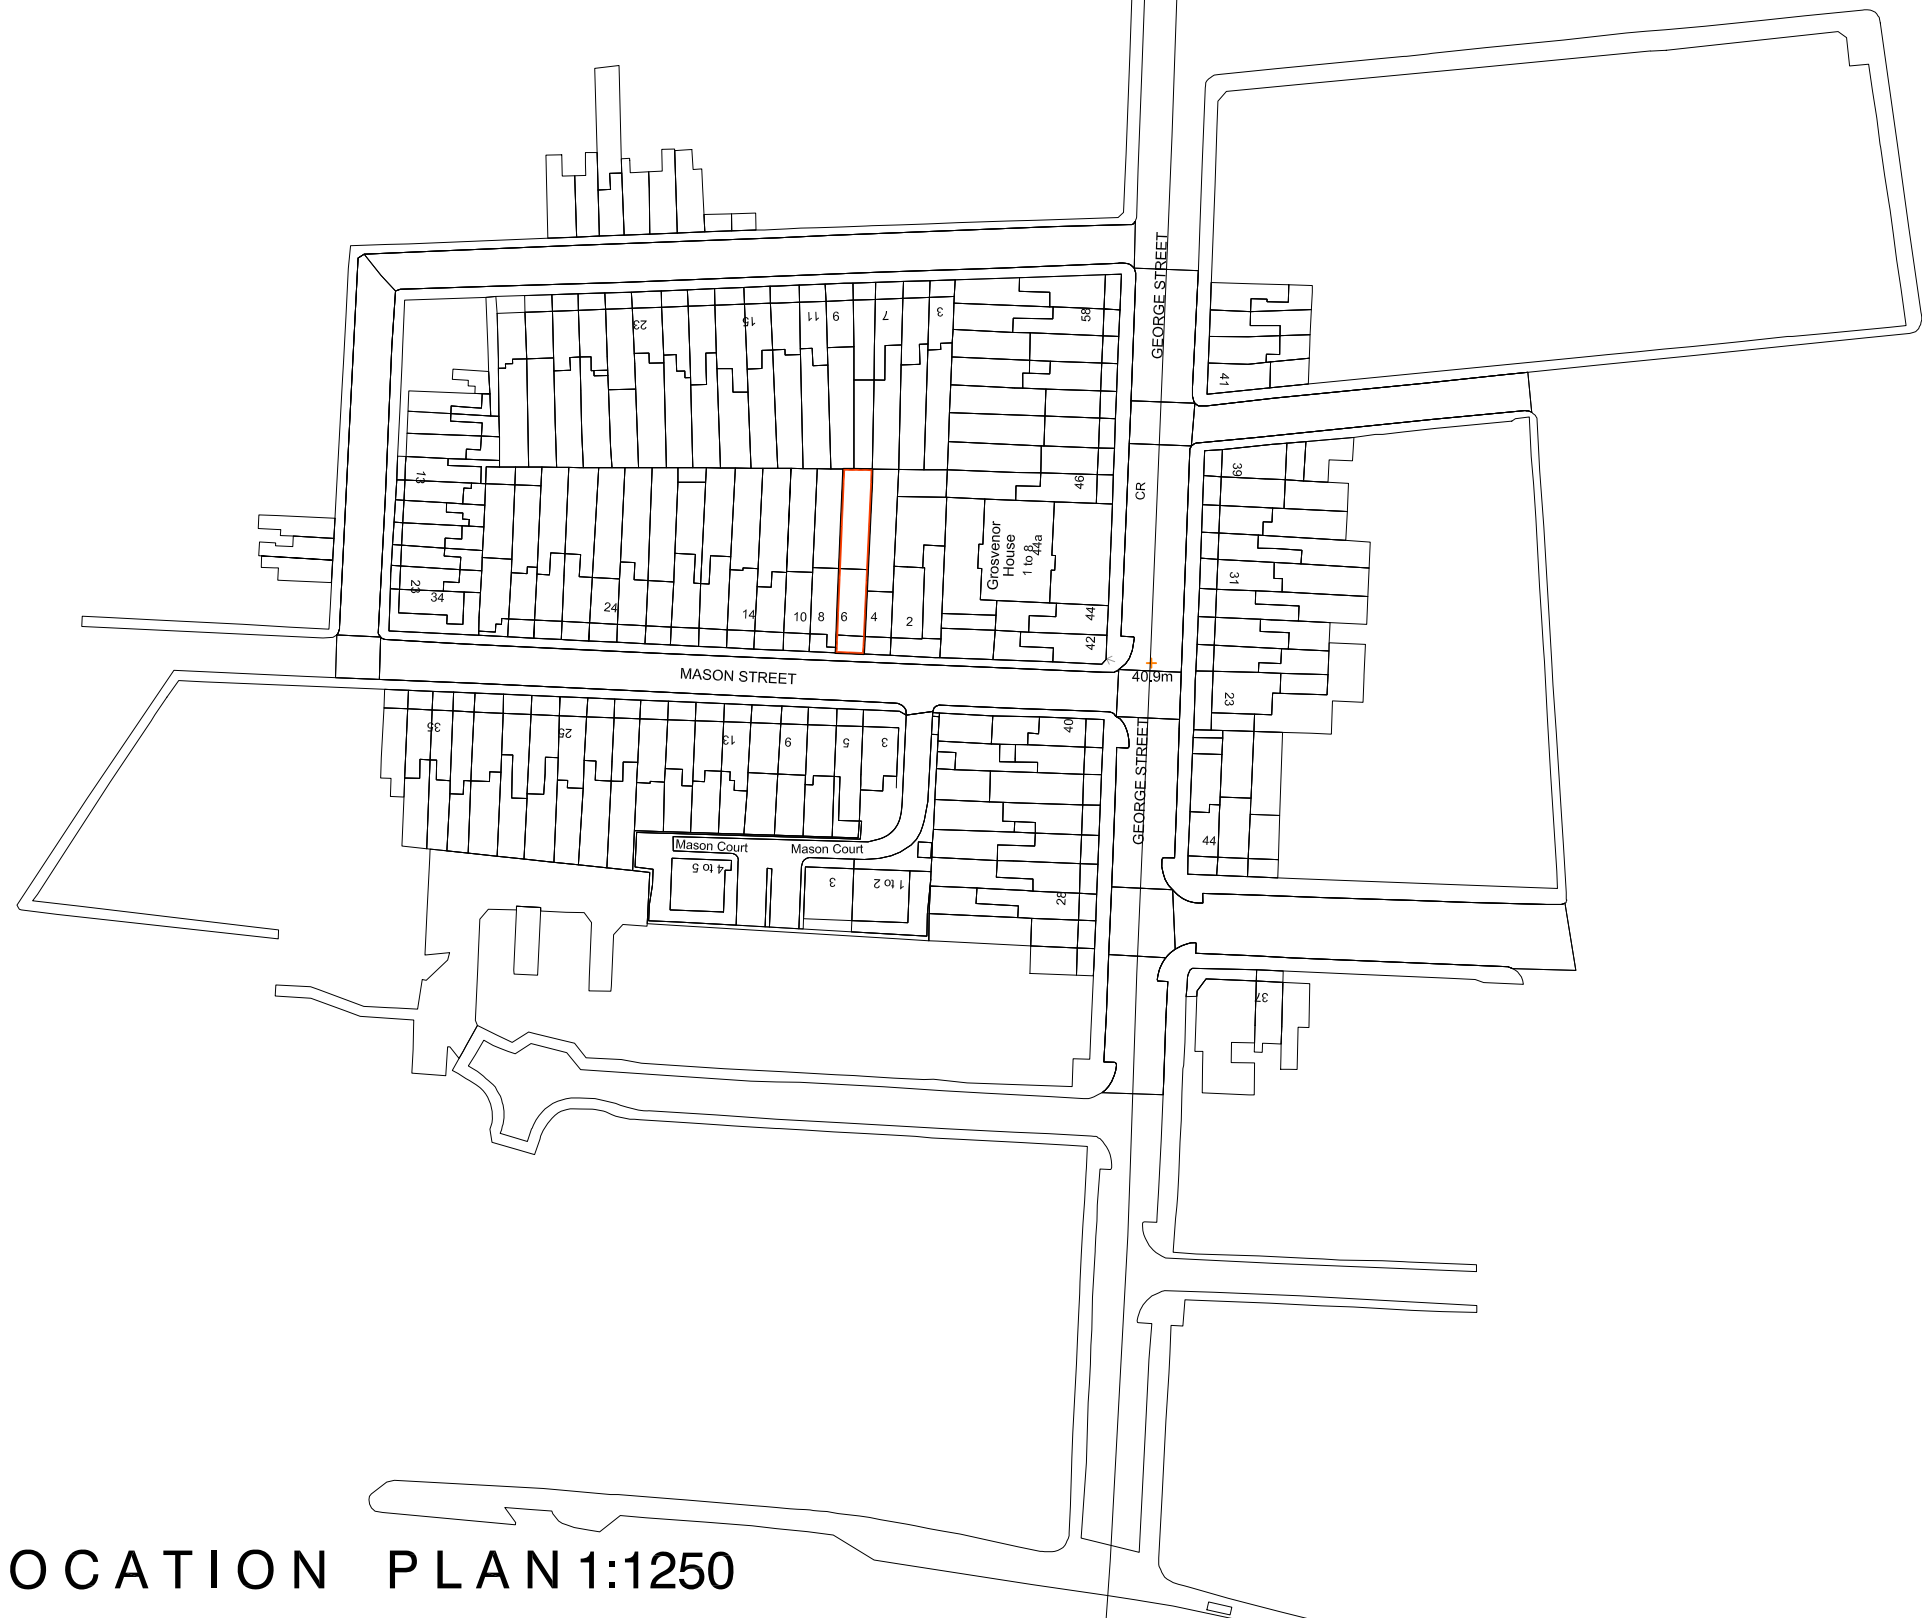

LOCATION PLAN 1:1250

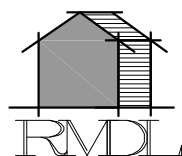

RAMMURTI DESIGN LTD
 ARCHITECTURAL & PLANNING SERVICES
 268 TILEHURST ROAD, READING RG30 2NE
 TEL/FAX: 01189510628 MOB: 07799883574

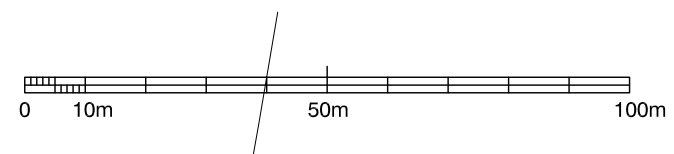

Proposed Conversion of Existing four storey house to 1No sekf contained 1Bed basement flat and 1No 3bed flat at upper floors, to include a dormer extension to loft.
 at 6 Mason Street, Reading RG1 7PD
 for Makathi Assets

SITE LOCATION PLAN

Scale: as shown
 Date: Aug 2018

MS:002 Rev -

