

- NOTES
- 1

DRAWING SCALE ONLY CORRECT WHEN PRINTED AT THE APPROPRIATE PAPER SIZE WITH NO SCALING.
- 2



ALL DIMENSIONS ARE IN MILLIMETRES UNLESS NOTED OTHERWISE.
- 3

THE CONTRACTOR SHALL VERIFY ALL SITE AND SETTING OUT DIMENSIONS BEFORE PUTTING WORK IN HAND.
- 4

THIS DRAWING IS TO BE READ IN CONJUNCTION WITH ALL OTHER RELEVANT ARCHITECTS AND ENGINEERS DRAWINGS AND SPECIFICATIONS.
- 5

ALL LEVELS SHOWN ON THIS DRAWING ARE INDICATIVE ONLY AND MUST BE CONFIRMED WITH ARCHITECT PRIOR TO COMMENCEMENT OF CONSTRUCTION.
- 6

THE CONTRACTOR IS RESPONSIBLE AND LIABLE FOR ENSURING THE STABILITY OF THE WORKS, SERVICES AND ADJACENT STRUCTURES AT ALL STAGES OF CONSTRUCTION. THE DESIGN OF ALL TEMPORARY WORKS SHALL BE THE CONTRACTORS RESPONSIBILITY.

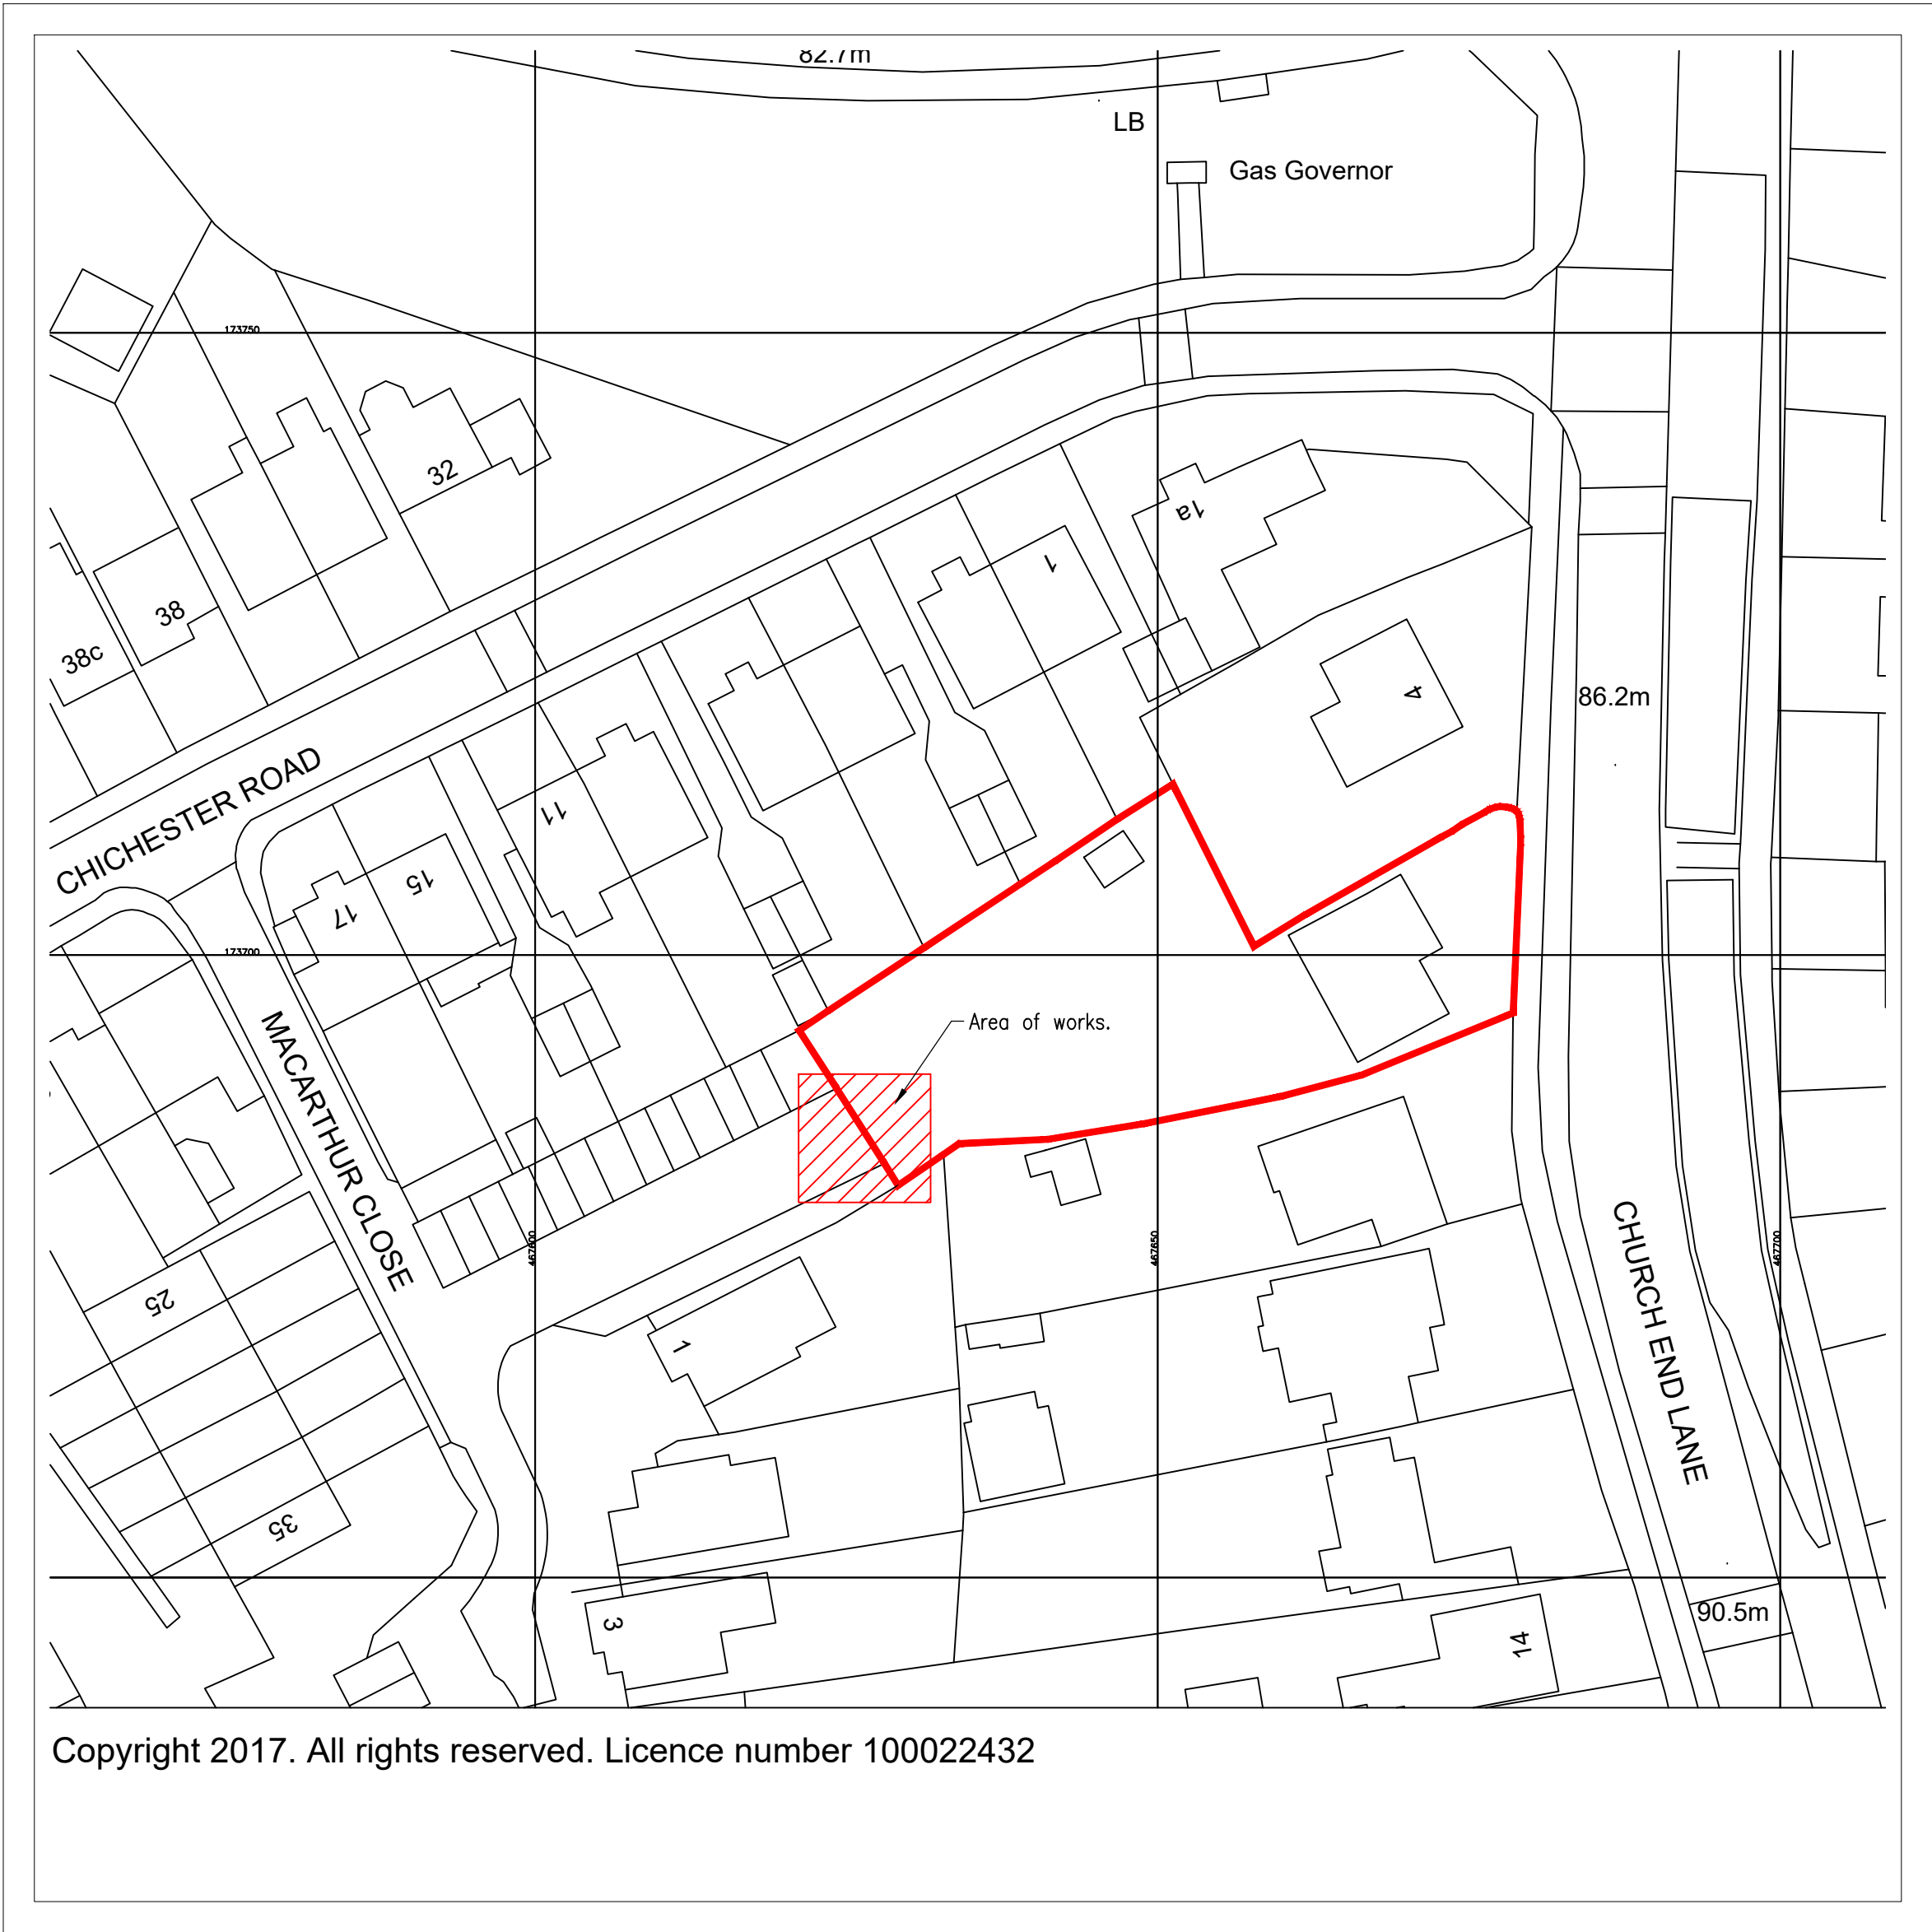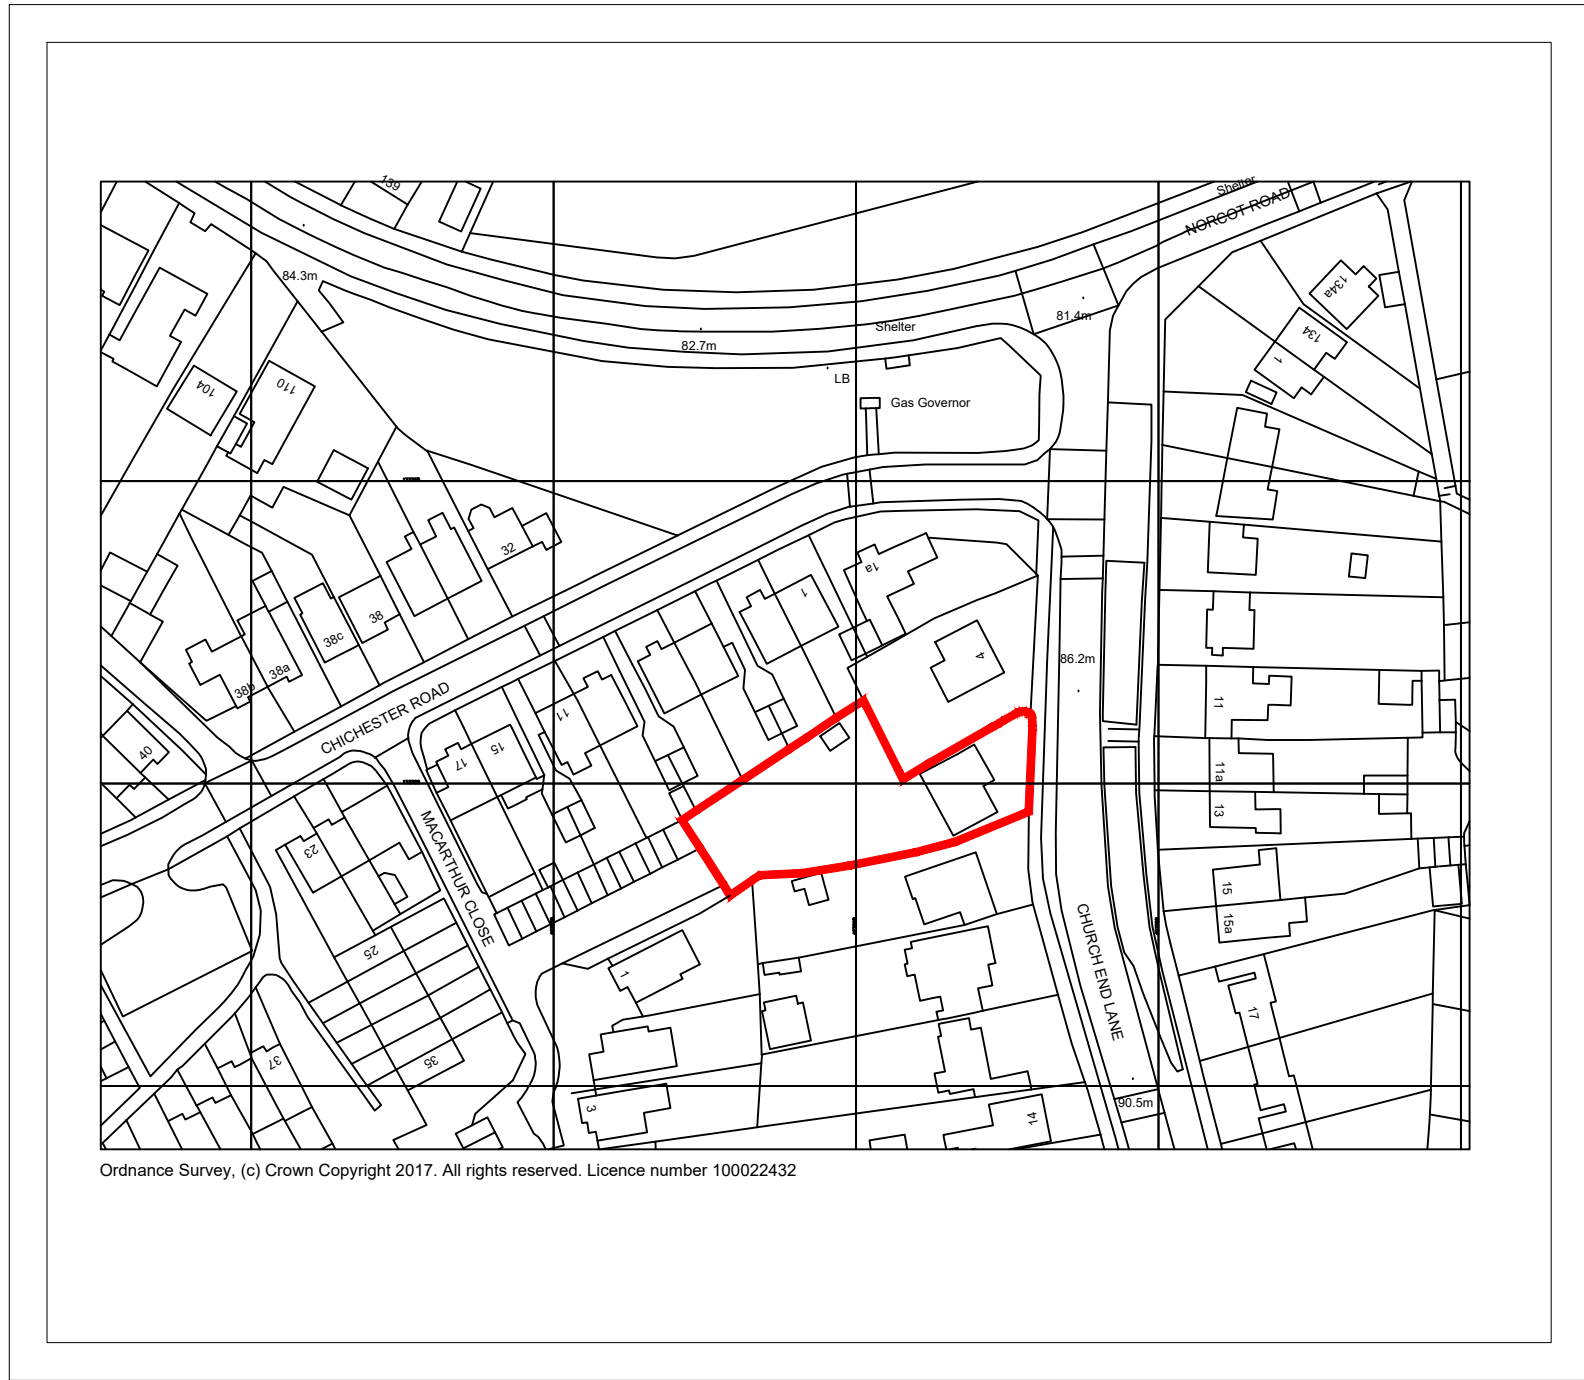

REV.		CHKD.	DATE
------	--	-------	------

SMITHERS
PURSLOW

CONSULTING ENGINEERS AND SURVEYORS

Independent Professional Expertise

Tel: 01572 822000 glaston@smitherspurslow.com www.smitherspurslow.com

Glaston Hall
Spring Lane
Glaston
Rutland
LE15 9BZ

Project:

6 Church End Lane
Tilehurst
RG30 4UT

Drawing Title:

Location & Block Plan

Drawing No.

17/0500/101

Rev.

~

Scale

@ A1

As Shown

Drawn

C.L.

Date

07/10/17

Status

P

Checked

C.L.

Design

C.L.