



All work to comply with current building regulations and codes of practice

Do not scale from drawings


all dimensions to be checked on site before the start of any work

All Proposed External Materials to Match Existing External Materials



Any Proposed Windows to Flank wall to be Obscure Glazed and Non-Opening below 1.7m from FFL

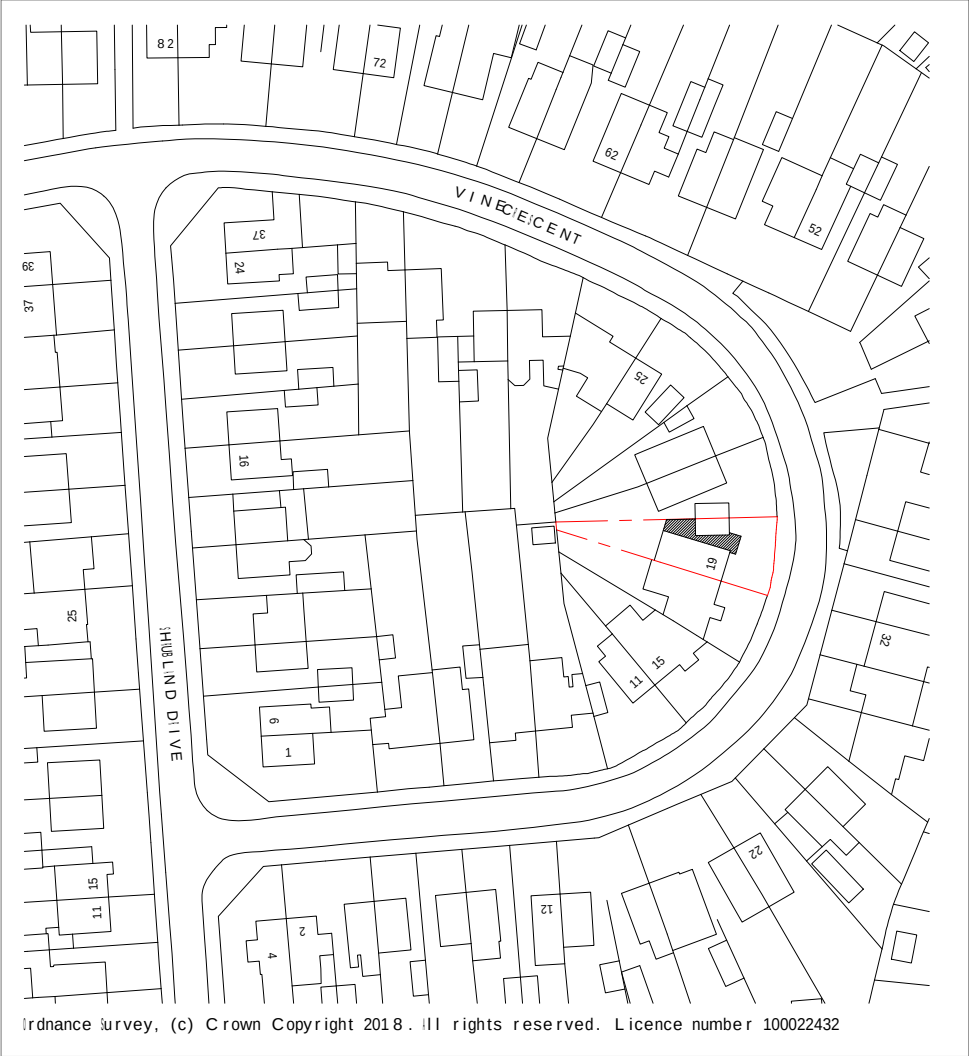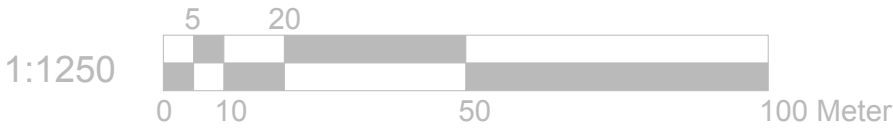

Location Plan Scale 1:1250

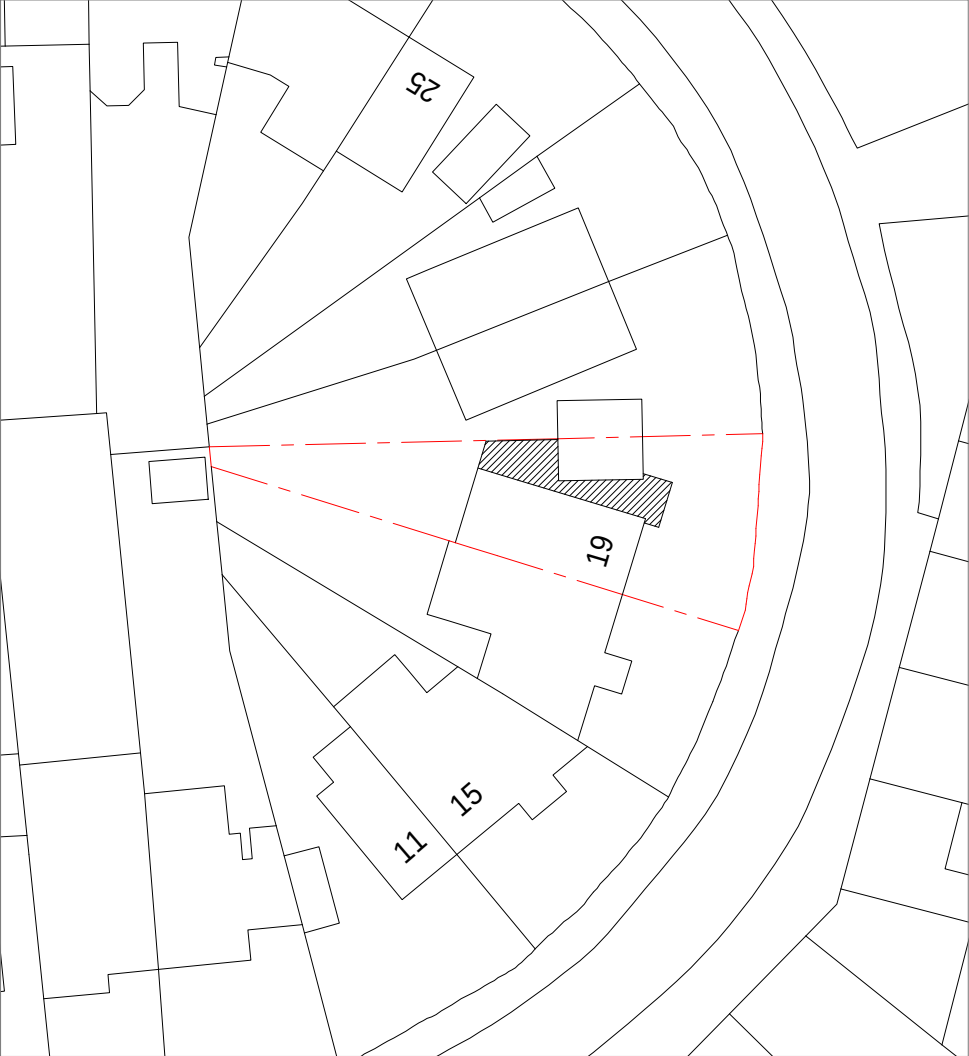

Block Plan Scale 1:500

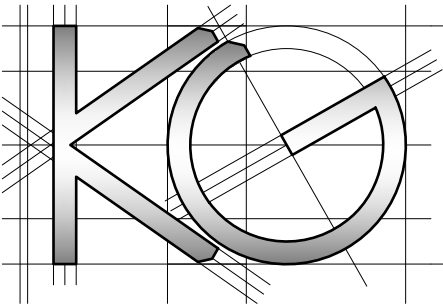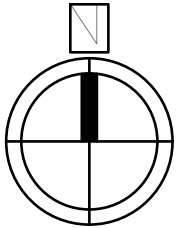

Site Address:
19 Vine Crescent
Reading
RG30 3LT

1

Drawing Content:
Location Plan
Block Plan

2

Drawings No:
19vinecrescent/2018/05

3

Drawings Scale:
1:1250/500

4

Date Drawn:
27th July 2018

5

Drawn By:
KG

6

Planning Issue

7

Revision:

8