


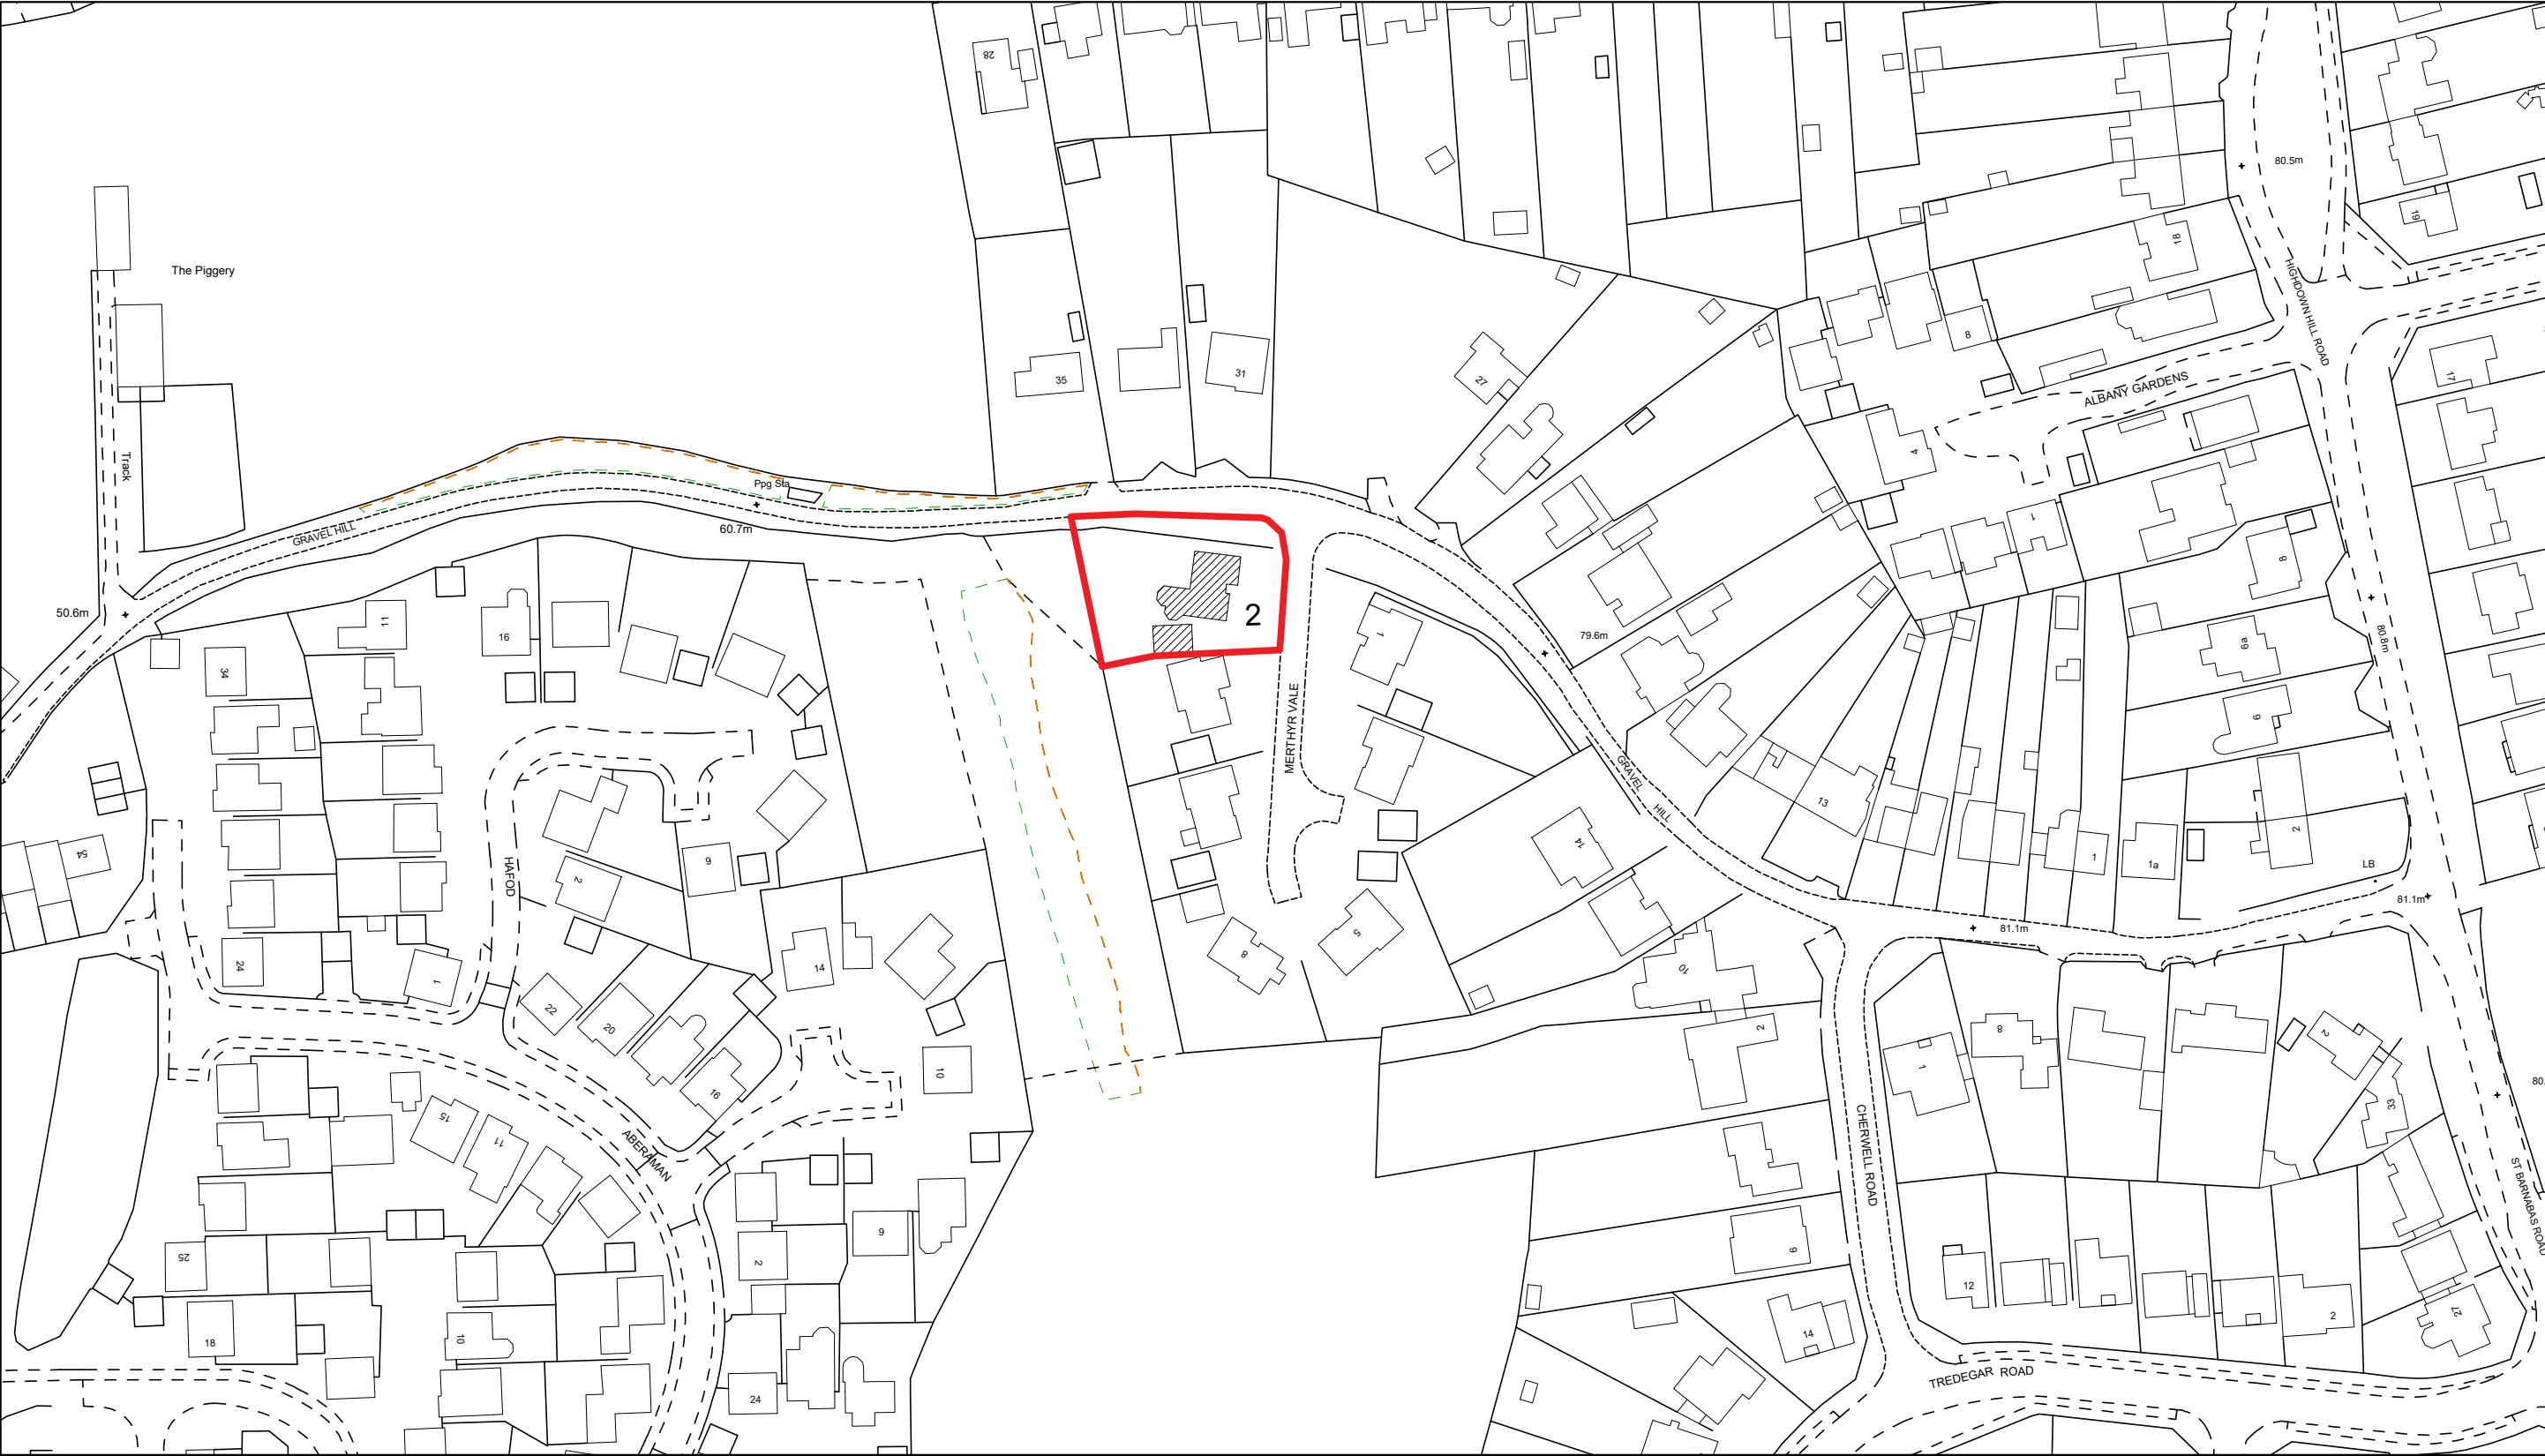

 **LOCATION PLAN**
SCALE 1:1250

0 10 20 30 40