



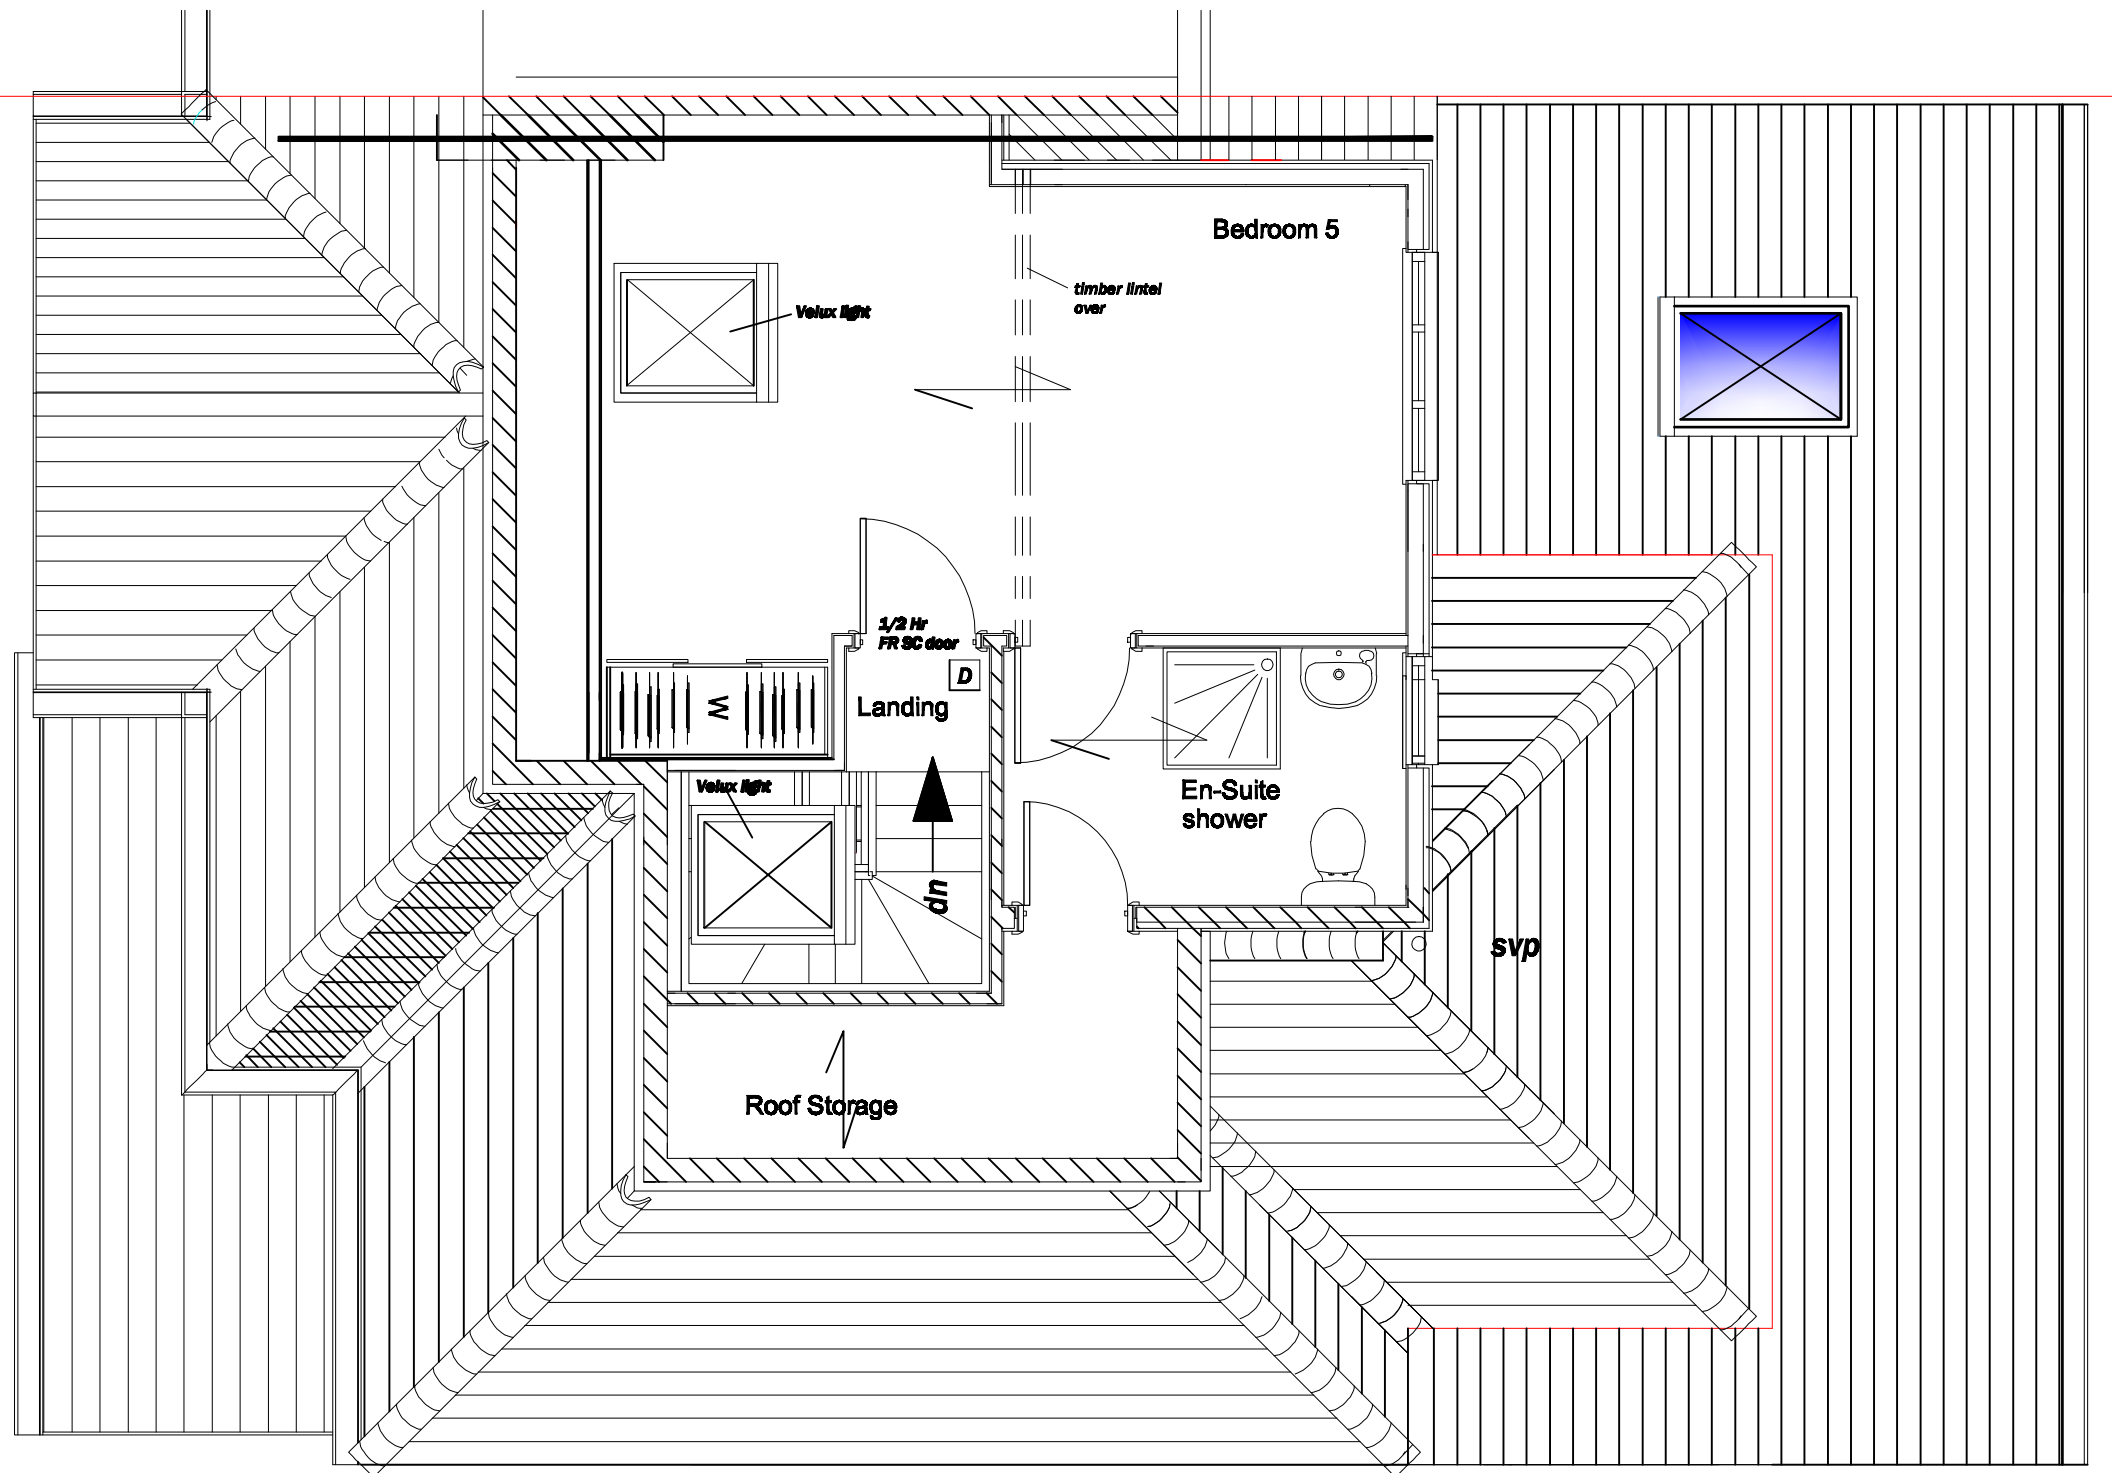

SECOND FLOOR PLAN
EXISTING
 1/50 (WHEN PRINTED AT A3 SIZE)

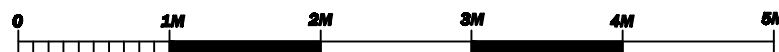

CONTRACTORS MUST VERIFY ALL DIMENSIONS & LEVELS AT SITE BEFORE QUOTING, SETTING OUT, COMMENCING WORK, OR MAKING ANY SHOP DRAWINGS.

MFW BUILDERS MUST NOT SCALE FROM THIS DRAWING.

SEE BUILDING REGS APPROVAL 170471 DATED 1/6/17
 SEE PLANNING PERMISSION 161641 DATED 21/12/16



Architectural & Structural
 Designs & Surveys

DRWG No.
180109 - 8B

PHONE
0118 933 2319
 (24 hrs answering)
 Mobile 07860 48 80 84

MARTIN F WINTER CEng. MCABE
 MALTHOUSE COTTAGE, 16 THE AVENUE
 MORTIMER COMMON, READING, RG7 3QY

MR. & MRS. M. ZAHID
 2 HUNGERFORD DRIVE
 READING
 RG1 6JA

PROPOSED REAR 1ST FLOOR EXTENSION

© COPYRIGHT RESERVED 2018