


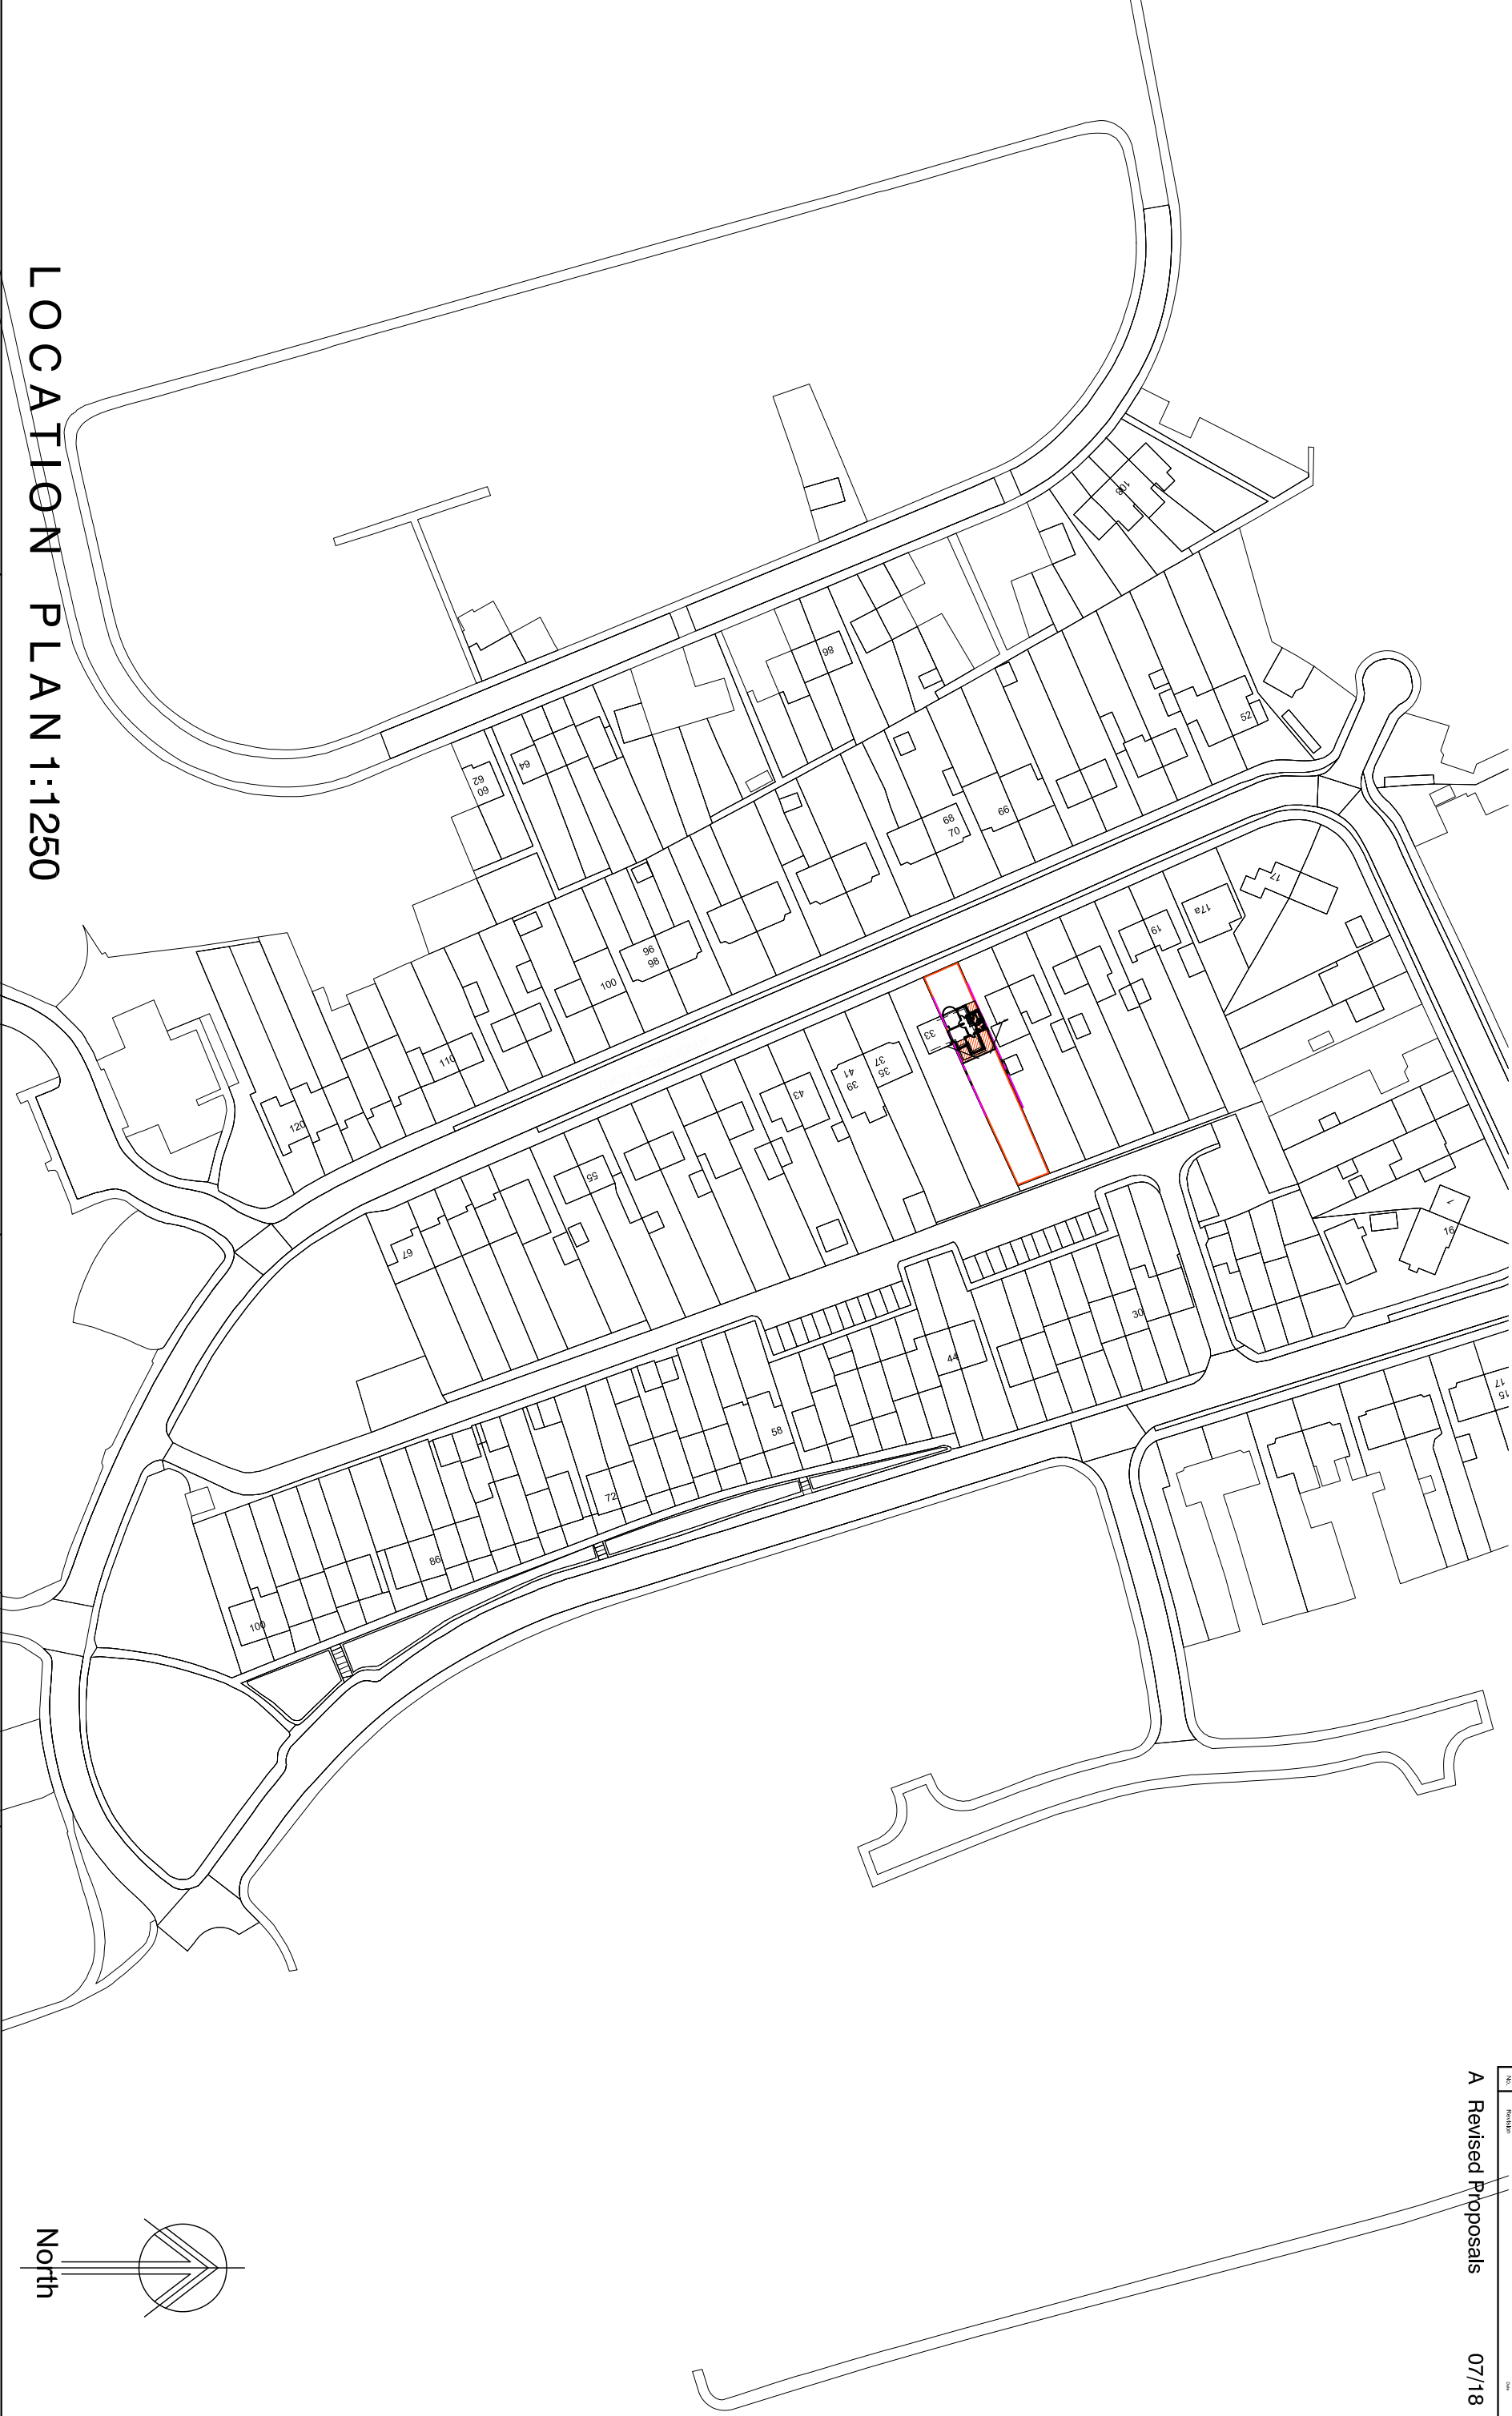

LOCATION PLAN 1:1250



Proposed part single and part double storey side and rear extensions to existing dwelling
at No. 31 Windermere Road, Reading RG2 7HU

SITE LOCATION PLAN
Scale: as shown
Date: Jan 2017
KHRad80:002 Rev A