


NOTES:
 All dimensions must be checked on site
 and noted from this drawing.


READING BOROUGH COUNCIL
 6 APR 2018
 PLANNING

EXISTING ELEVATIONS

side

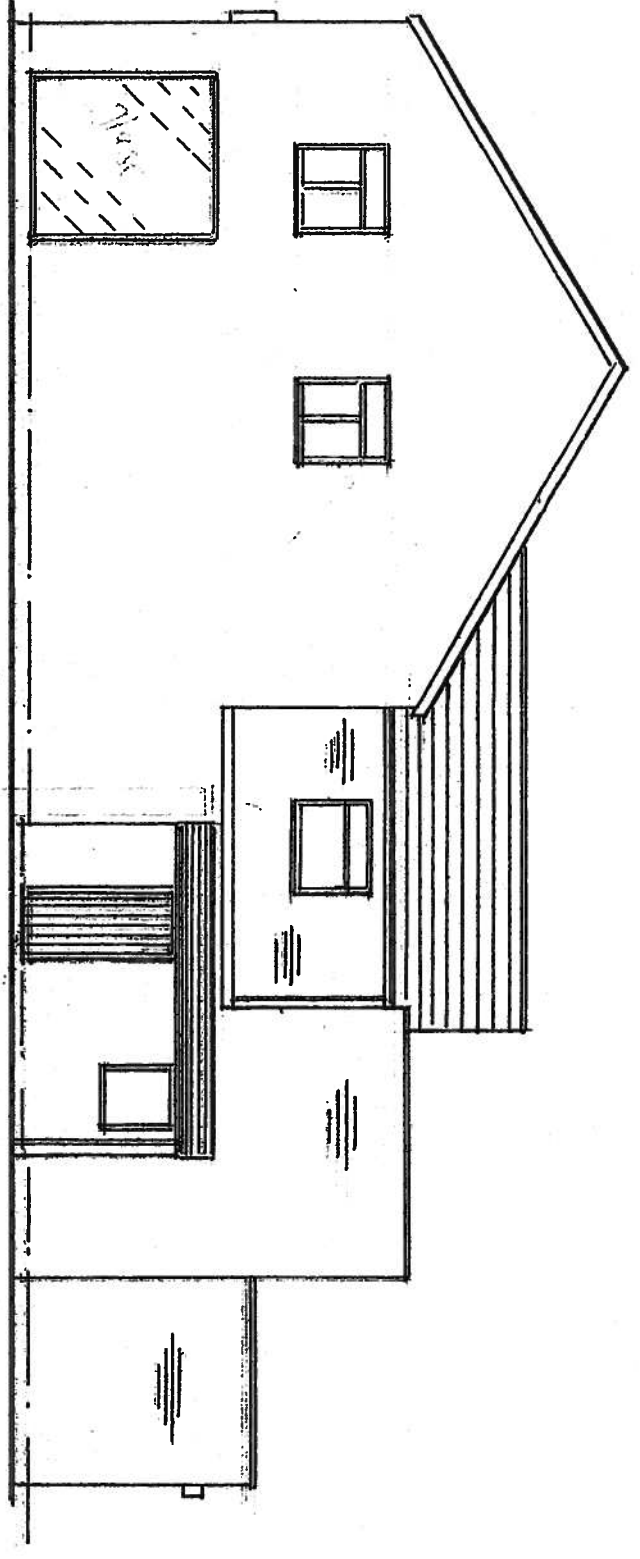


rear

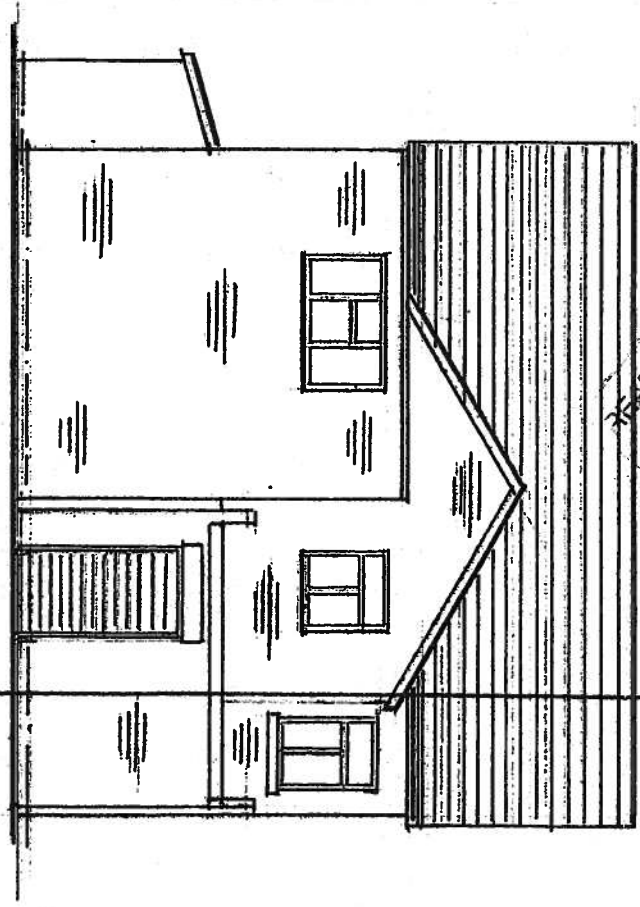

180595

PROPOSED ELEVATIONS

side

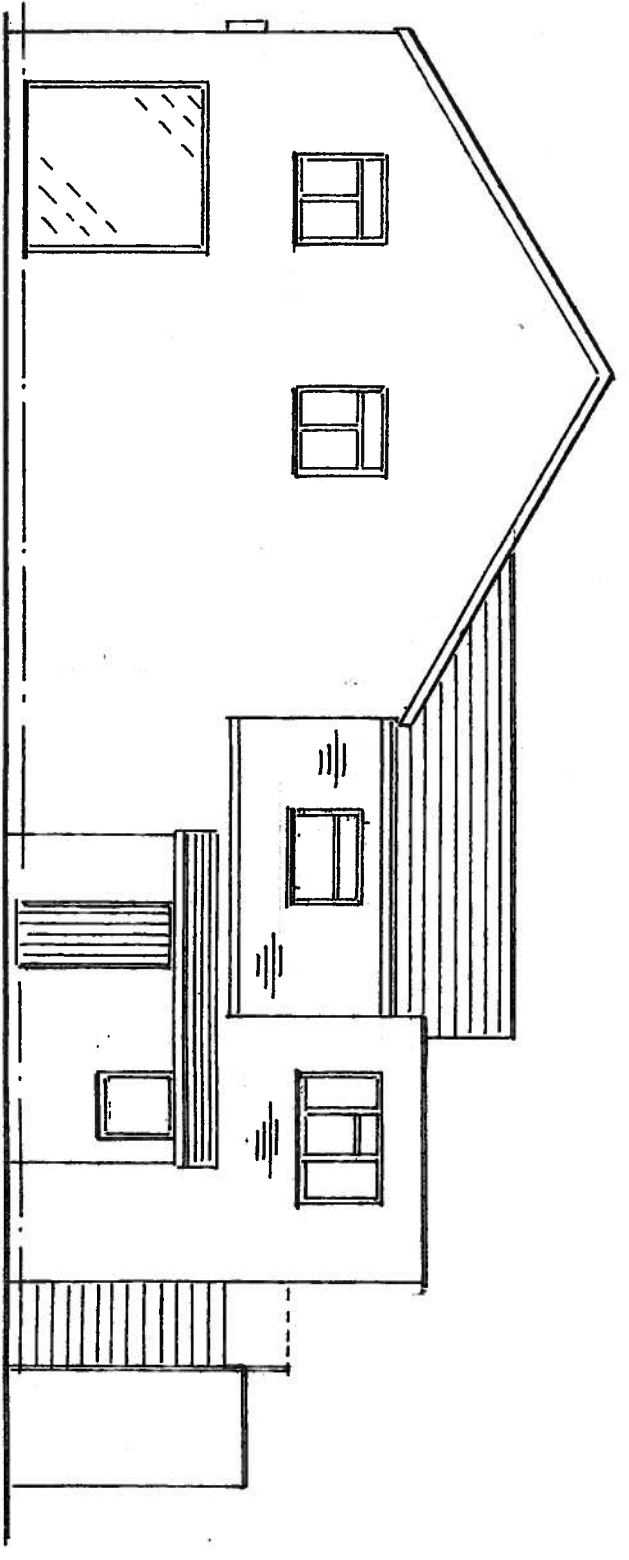

rear

