



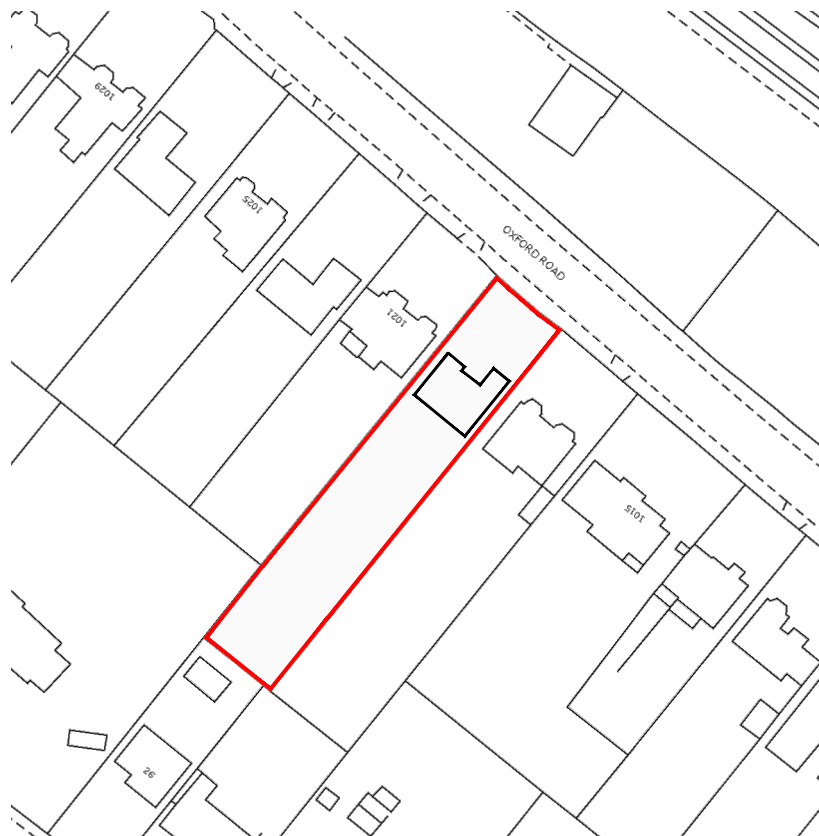

Location Plan
scale 1:1250

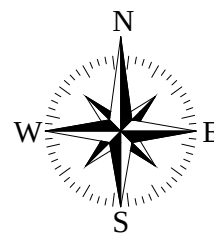

	TITLE				
	Internal works Location Plan				
	CLIENT	SITE ADDRESS			DRAWN BY
	Marta Larysz	1019, Oxford Road, Tilehurst, Reading - RG31 6TL			Mr. Marco Nisi
mncadservice@gmail.com	CODE CLIENT	CODE PROJECT	SCALE	DATE	DRG. No.
	0011 UK	17 11_002 UK	1:1250	11 November 2017	E-01
All intellectual property rights and all rights in know-how in relation to this drawing may not be reproduced, stored, or transmitted in any form by any means (electronic, mechanical, photocopying, recording or otherwise) without the prior written consent of MN Cad Service. It is to be used only for the purposes specified by MN Cad Service vinder A/S and for no other purpose.					