




PLANNING

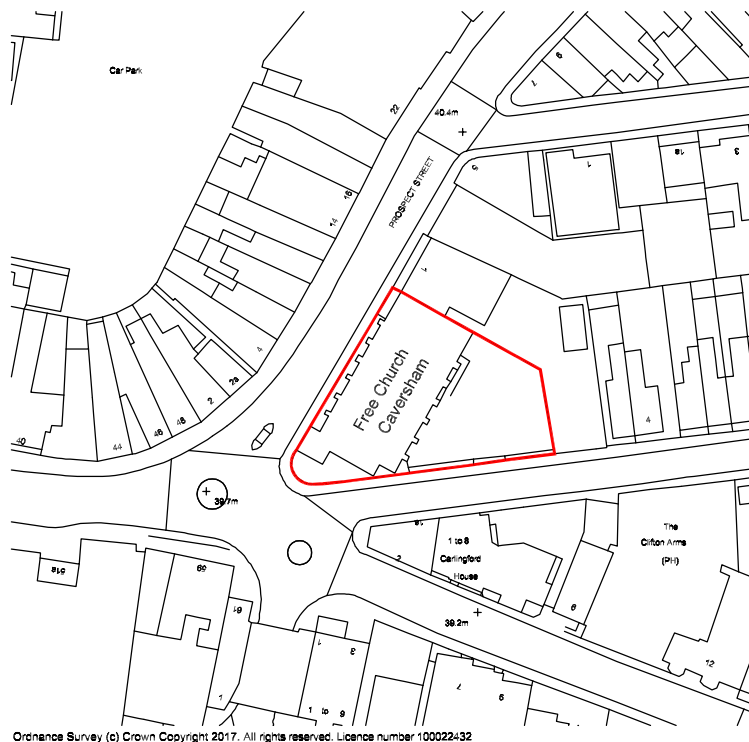

Ordnance Survey (c) Crown Copyright 2017. All rights reserved. Licence number 100022432



LOCATION PLAN

scale 1:1250

REV	DESCRIPTION	DATE
-----	-------------	------

CLIENT
Caversham Baptist Church
PROJECT
Refurbishment
TITLE
Location Plan

SCALE
1:1250 @A4

DATE
March 2018

DRAWING NO.
1072/P-01

DRAWN BY
OO

REV.



Chiltern Chambers, St Peter's Avenue
Caversham, Tel 0118 944 9856
enquiries@dlkarchitects.com

Denise Laffoy Krause Limited - Registered in England No. 2144329 - Trading As DLK Architects
© DAVIES LEBLOTT KRAUSE LTD.