


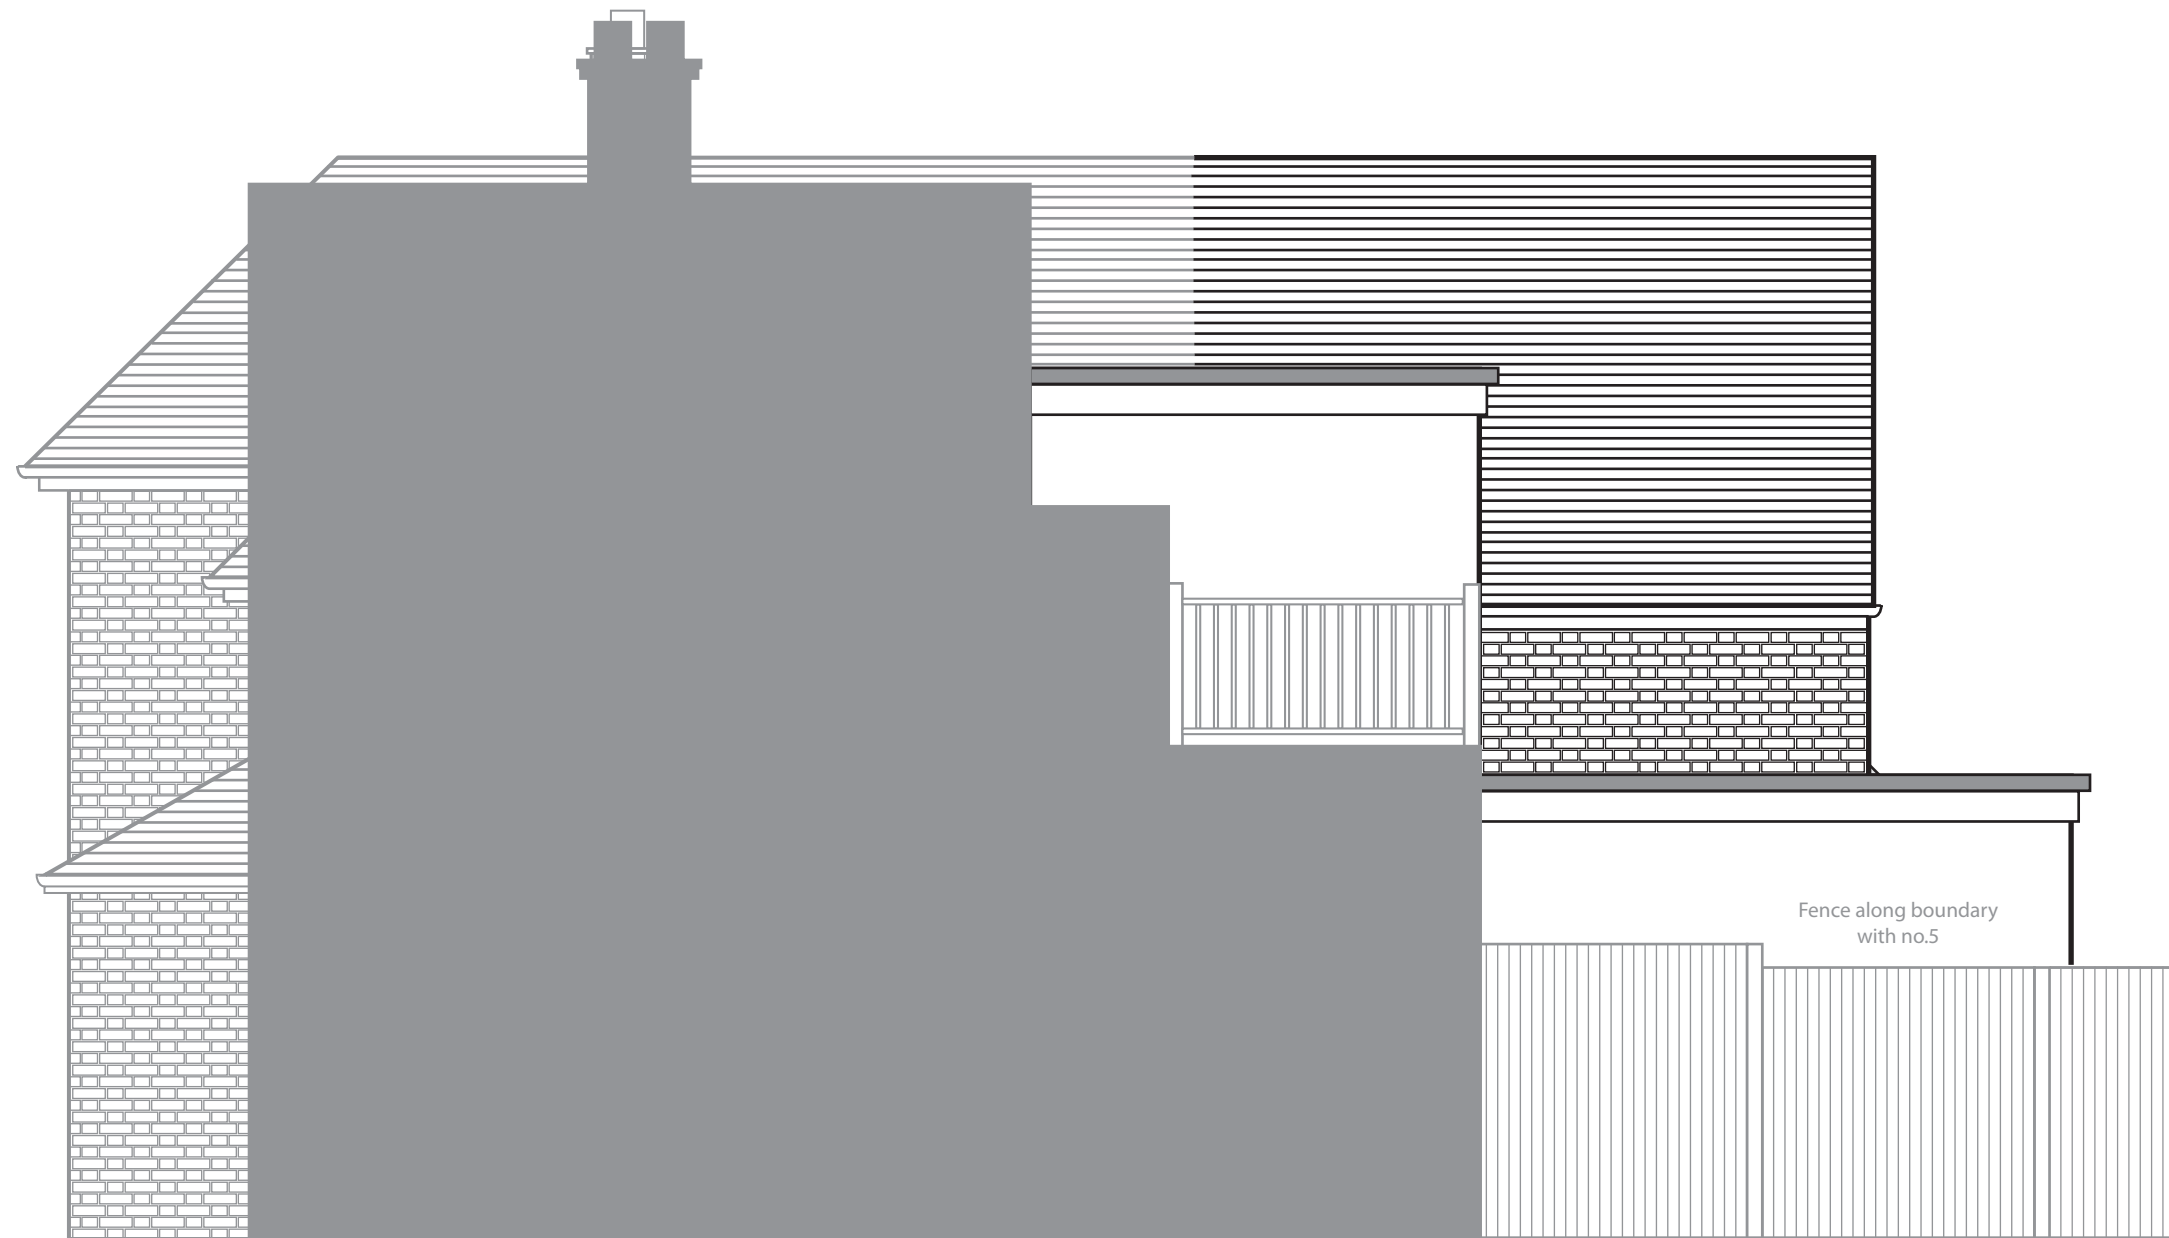

1m 2m 3m 4m

Proposed NE Facing Side Elevation

Drawing Number - D18-P05

Rev:

Scale: 1:50 @ A3

Date: 20/04/2018