


NOTE
ALL MATERIALS INTENDED TO BE USED ON
NEW EXTENSION ARE TO MATCH EXISTING.
THIS DRAWING HAS BEEN PREPARED WITHOUT
THE BENEFIT OF AN ACCURATE SITE SURVEY

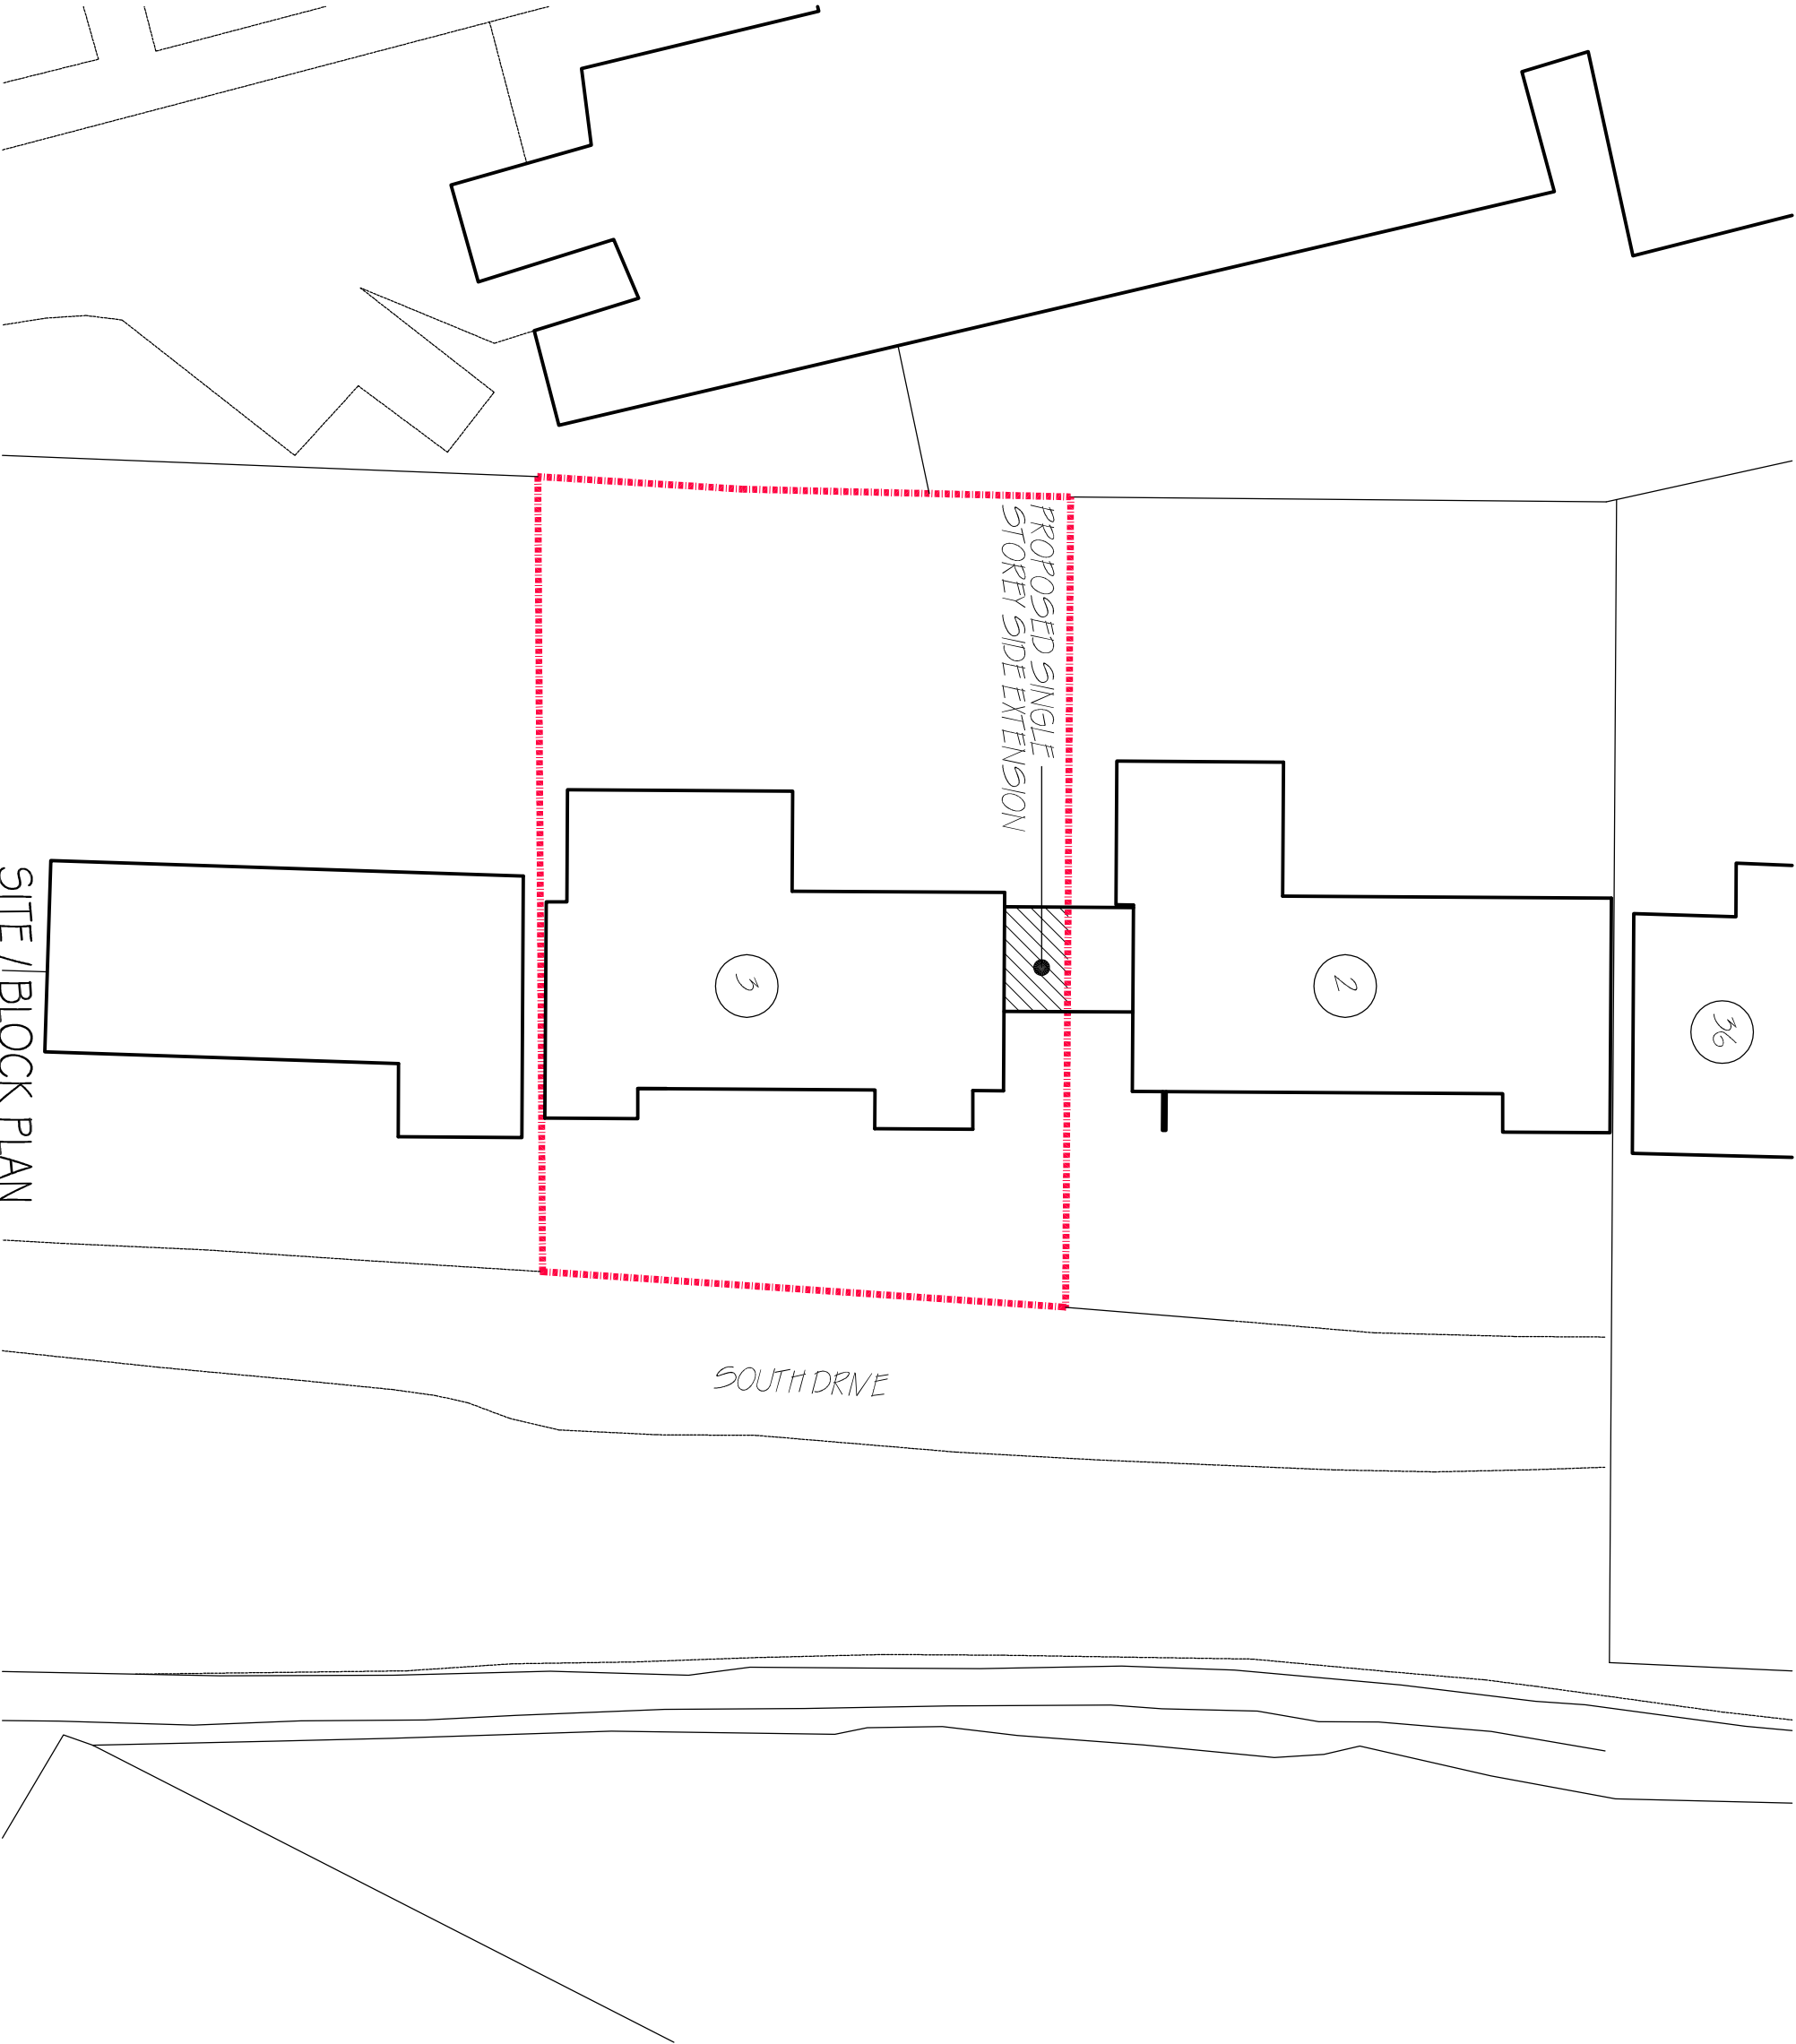

REF ID: A111111

RICHARD FENN DESIGNS LIMITED
11 HARRIER CLOSE, WOODLEY,
READING, BERKSHIRE. RG5 4PE.
Telephone **READING** (0118) 9691684
E-Mail : rfdl@ntlworld.com

PROPOSED SINGLE STOREY SIDE EXTENSION WITH
PITCHED ROOF OVER TO REPLACE EXISTING AT
3 SOUTH DRIVE, LEIGHTON PARK, READING,
BERKSHIRE for MR and MRS LEWIN CHAN

SIDE / BLOCK PLAN

DATE	SCALE	REVISION
NOVEMBER 15th 2017	1 : 200	
DRAWING No.		

LC10