


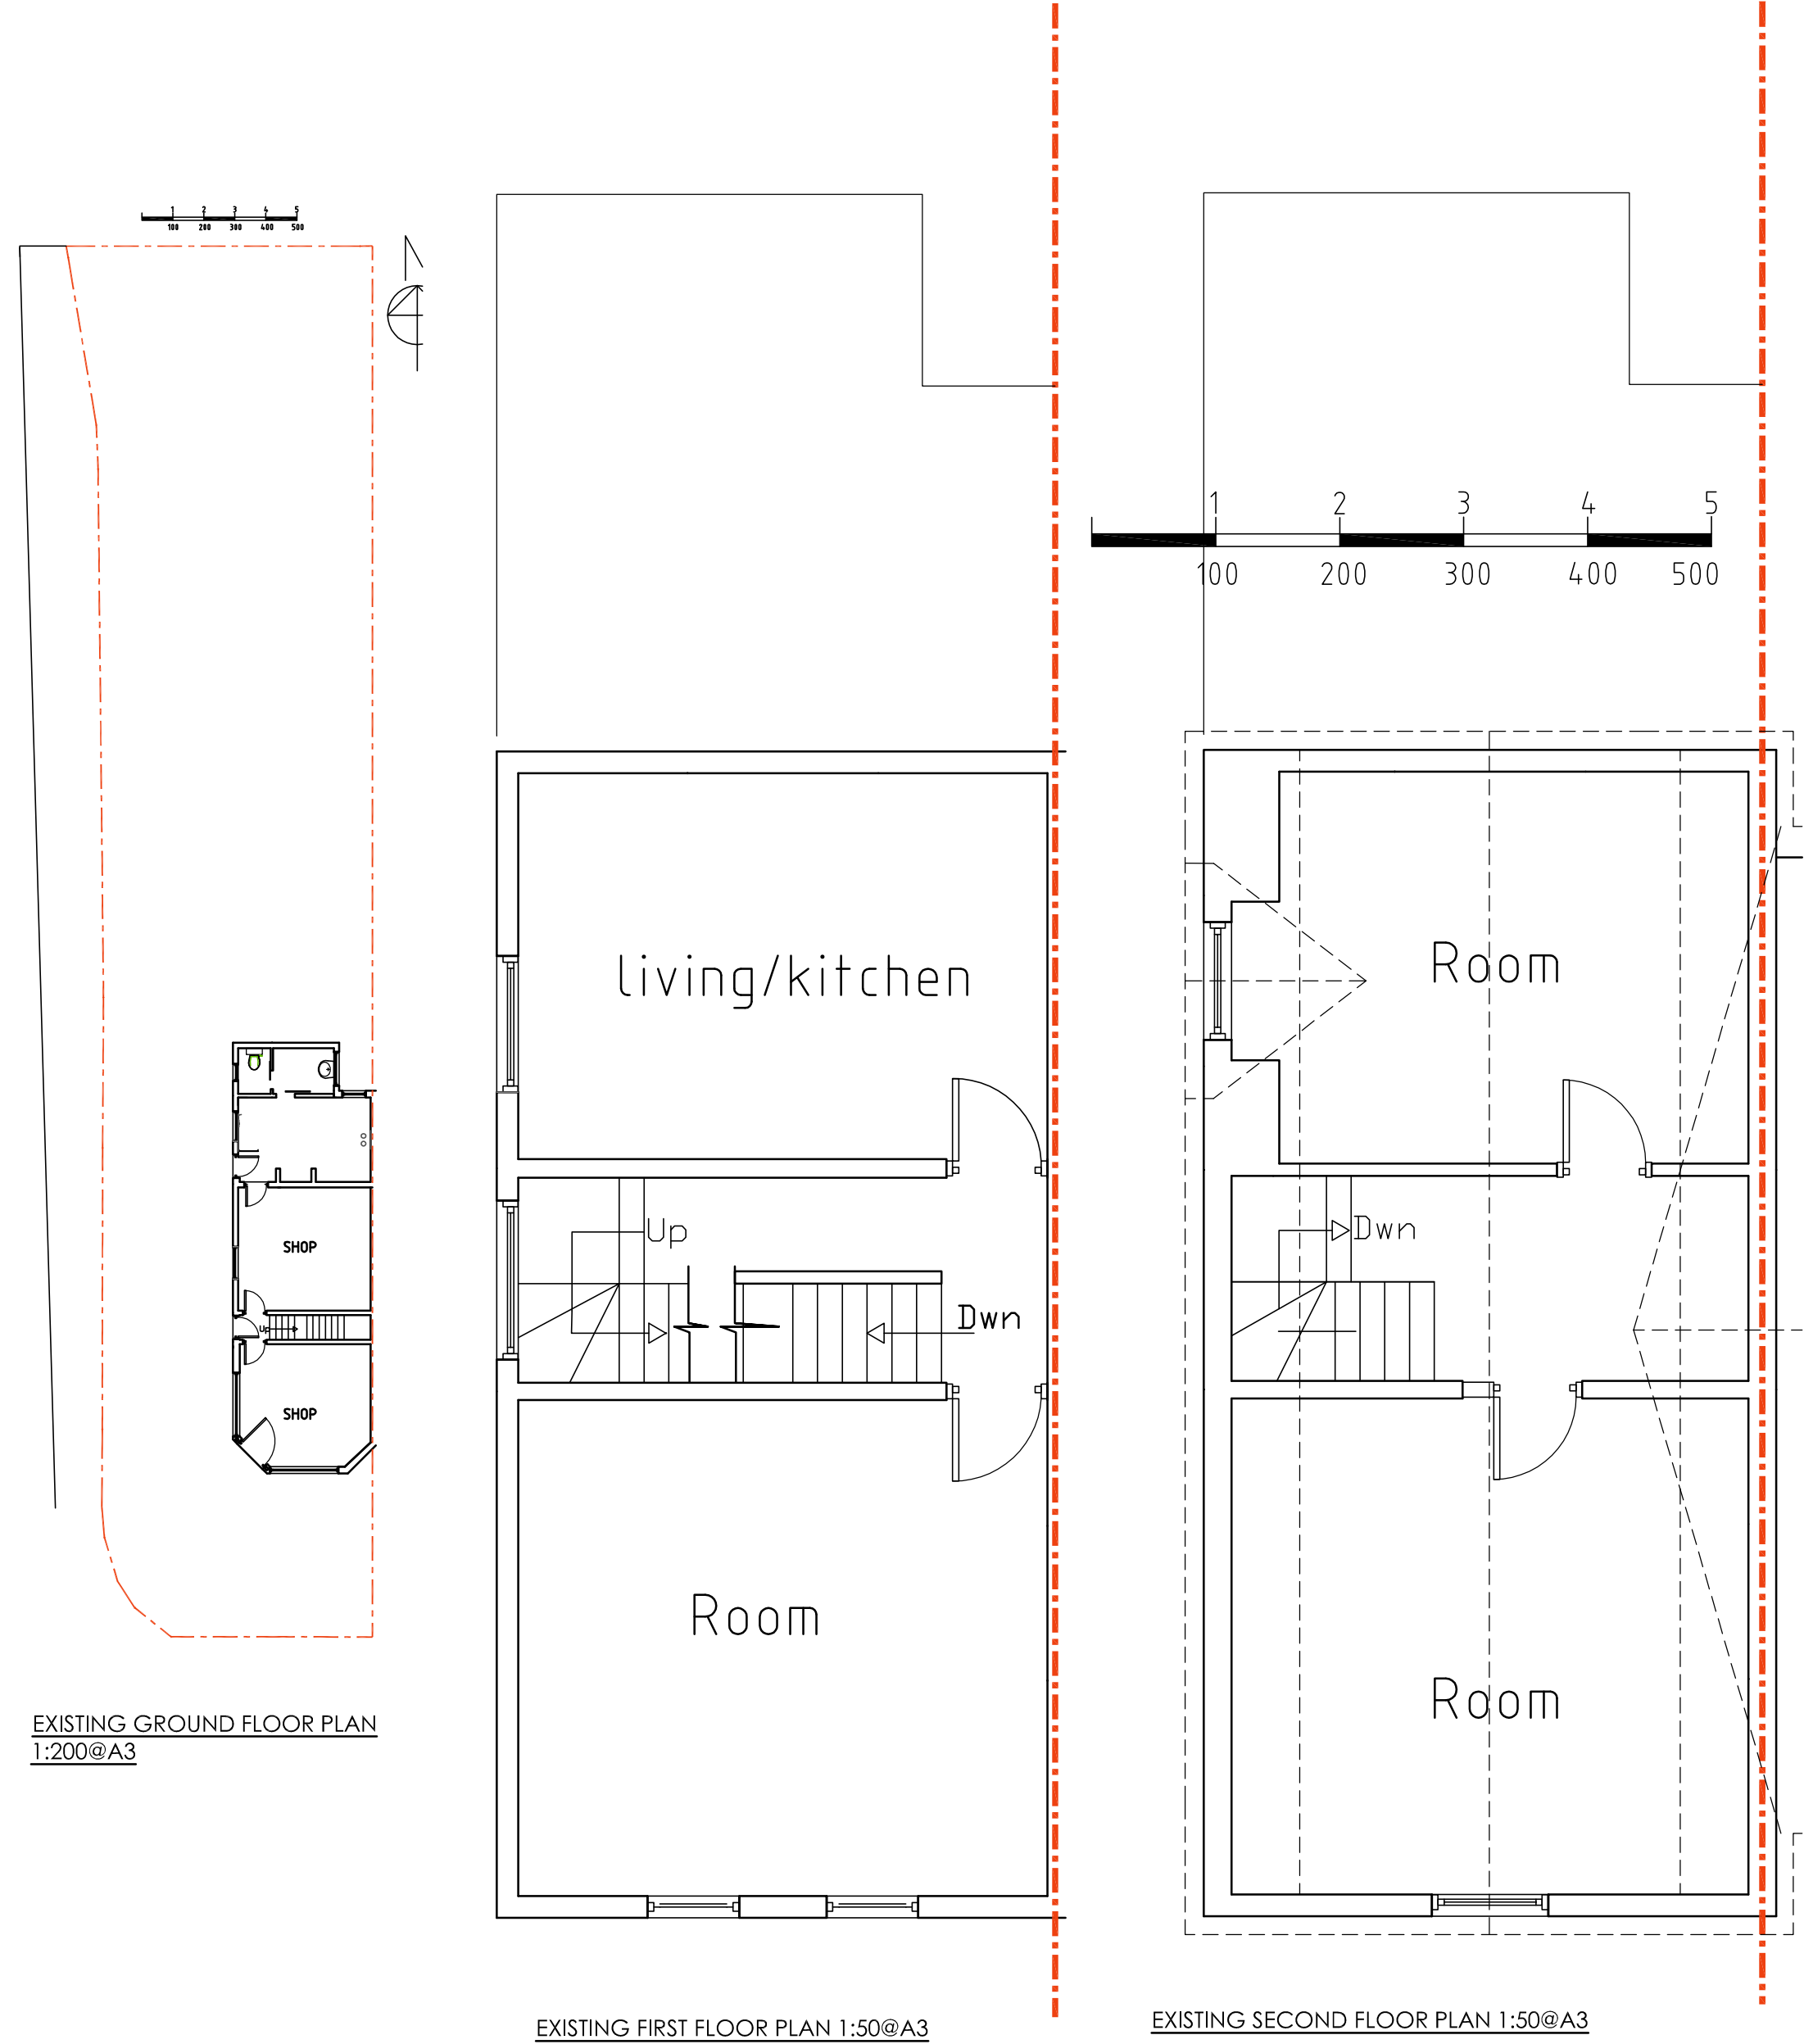

PROJECT PROPOSED EXTENSIONS TO EXISTING SHOP ON THE GROUND FLOOR AND NEW EXTERNAL STAIRCASE FOR THE EXISTING FLAT ABOVE	REVISIONS				SITE. 230 GOSBROOK ROAD READING RG4 8EA	PROJECT NO: 1733A/PL/01		SHEET TITLE EXISTING DRAWINGS		CLIENT MR. BHUSHAN	Drawing produced by AWarchitecture Contact: 07934 906060 awarchitecture@yahoo.co.uk
						SCALE as shown @A3	DATE 18/11/2017	DEALT AA	CHECKED AW		
	R. NO	DATED	DESCRIPTION	SIGN							