
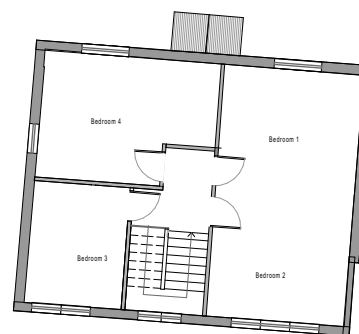
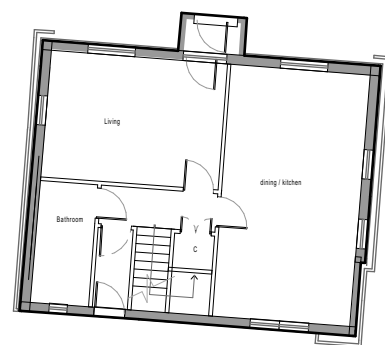


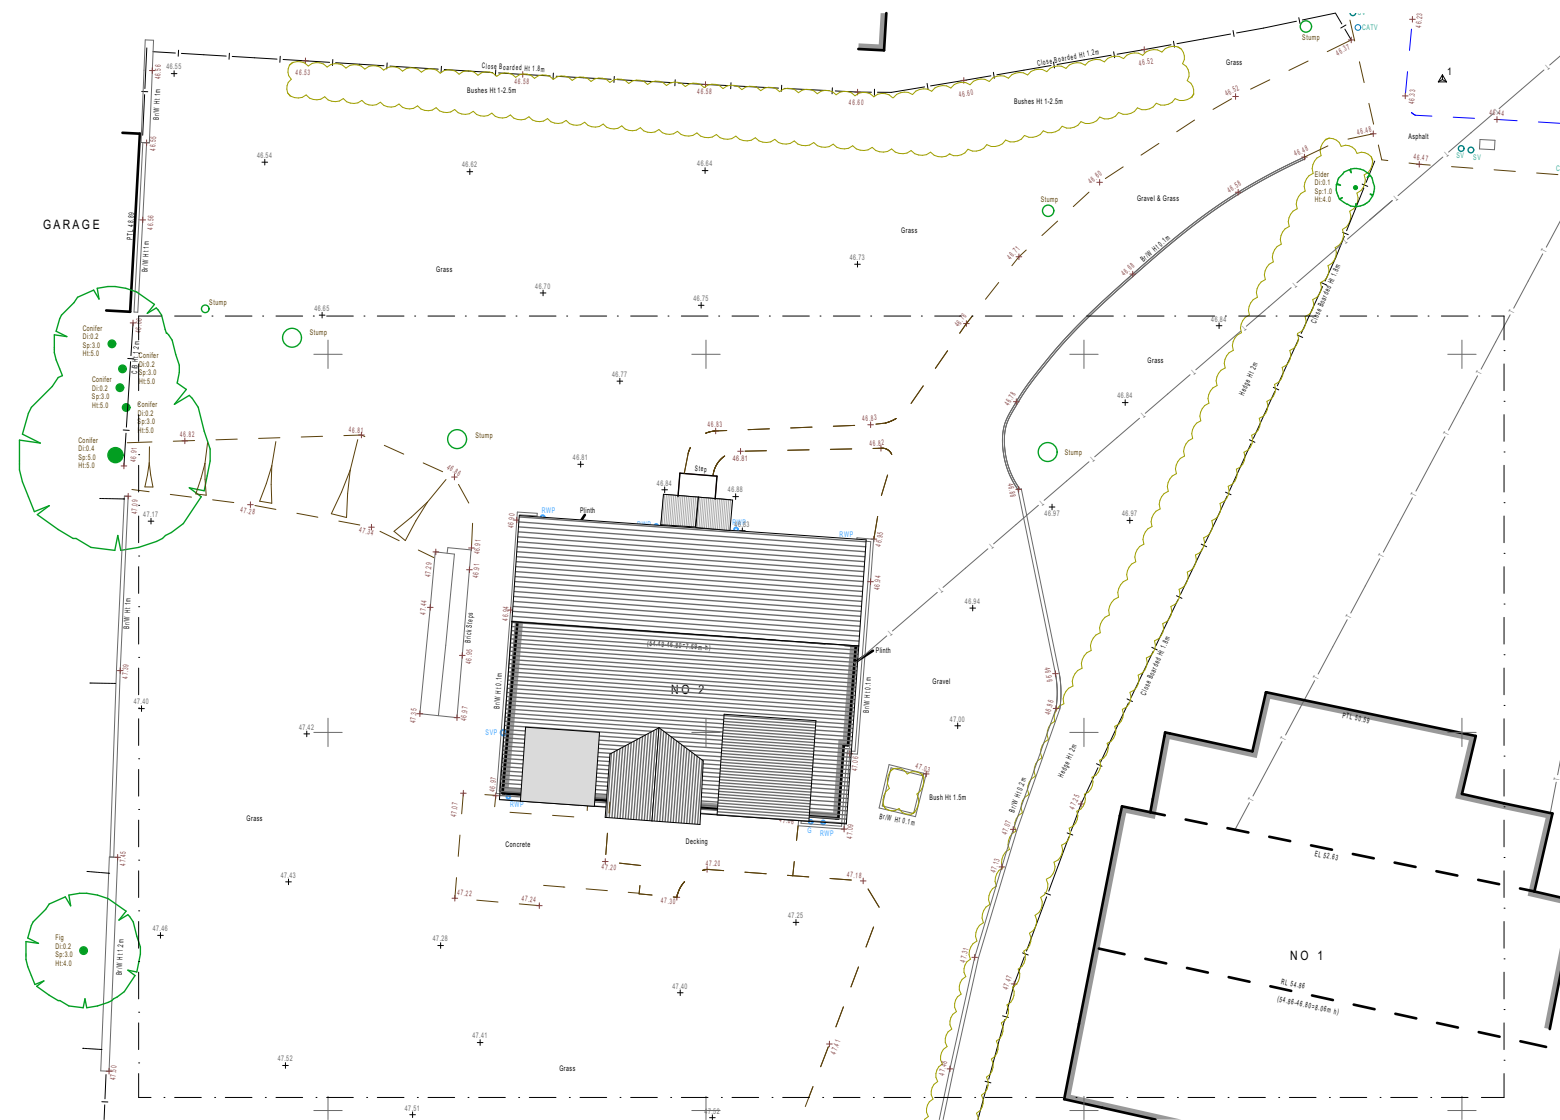

© This drawing remains the property of The Keen Partnership
and shall not be copied without prior written consent.

All dimensions to be checked on site and any discrepancies to be reported before work commences.

Notes:

Scale:

**THE
KEEN
PARTNERSHIP**

**The Courtyard
Edinburgh Road
Reading RG30 2UA**

Tel: 0118 9510 855
Fax: 0118 9510 866

chris@keenpartnership.co.uk
www.keenpartnership.co.uk



cabe
chartered association
of building engineers

RICS

1881
COLEGIO
INGENIEROS
DE
VENEZUELA

**Colegio de Arquitectos
de Venezuela**

Client:

Kennet Investments Ltd.

Job Title:

2 Connaught Close Reading

Drawing Title:

Existing Plans

Drawing Date:

March 2018

Status:

PLANNING DRAWINGS

Issue Date:

14/05/2018

Drawn By:

C.P.

Scale:

1:200@A3

Job No:

8739.17

Drawing No:

PL-04

Rev: