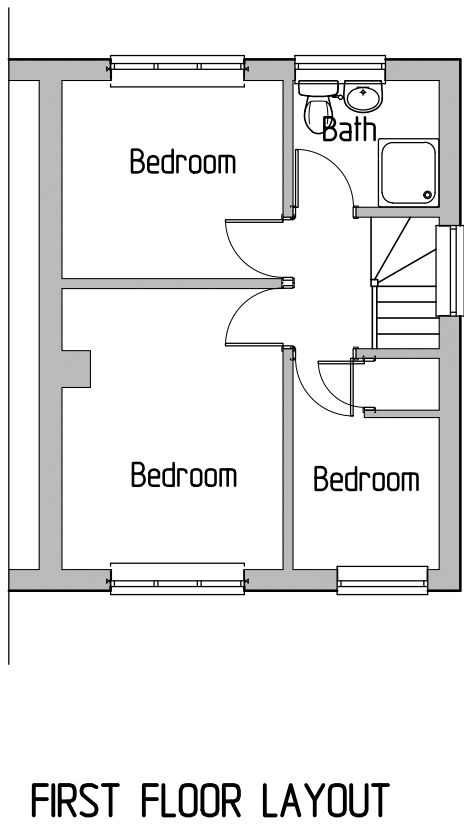
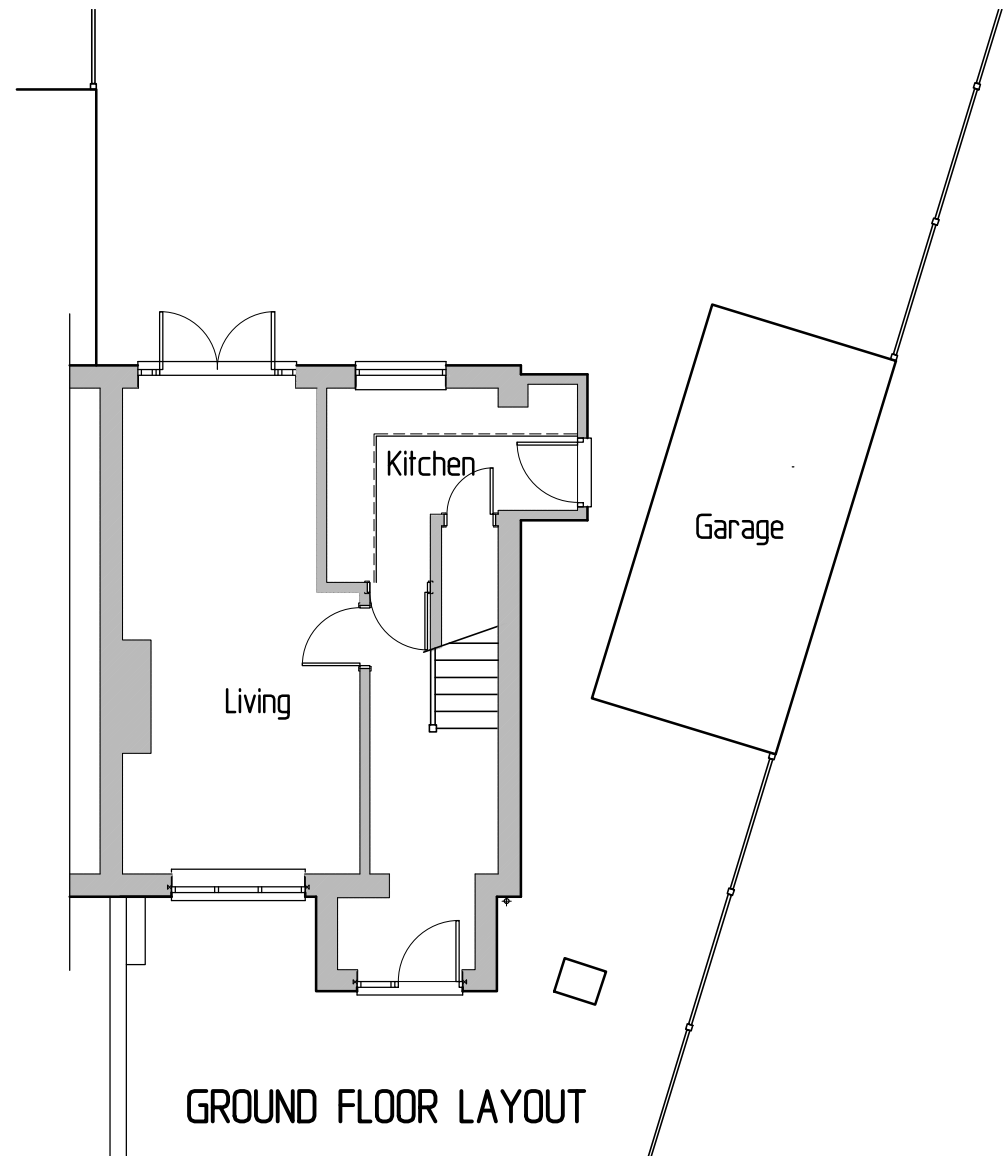
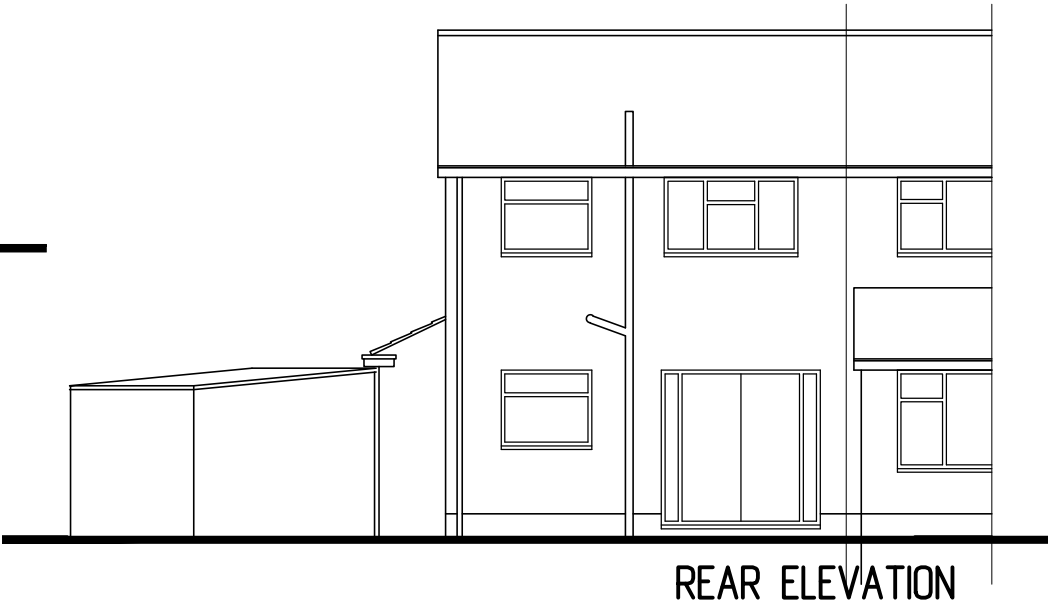
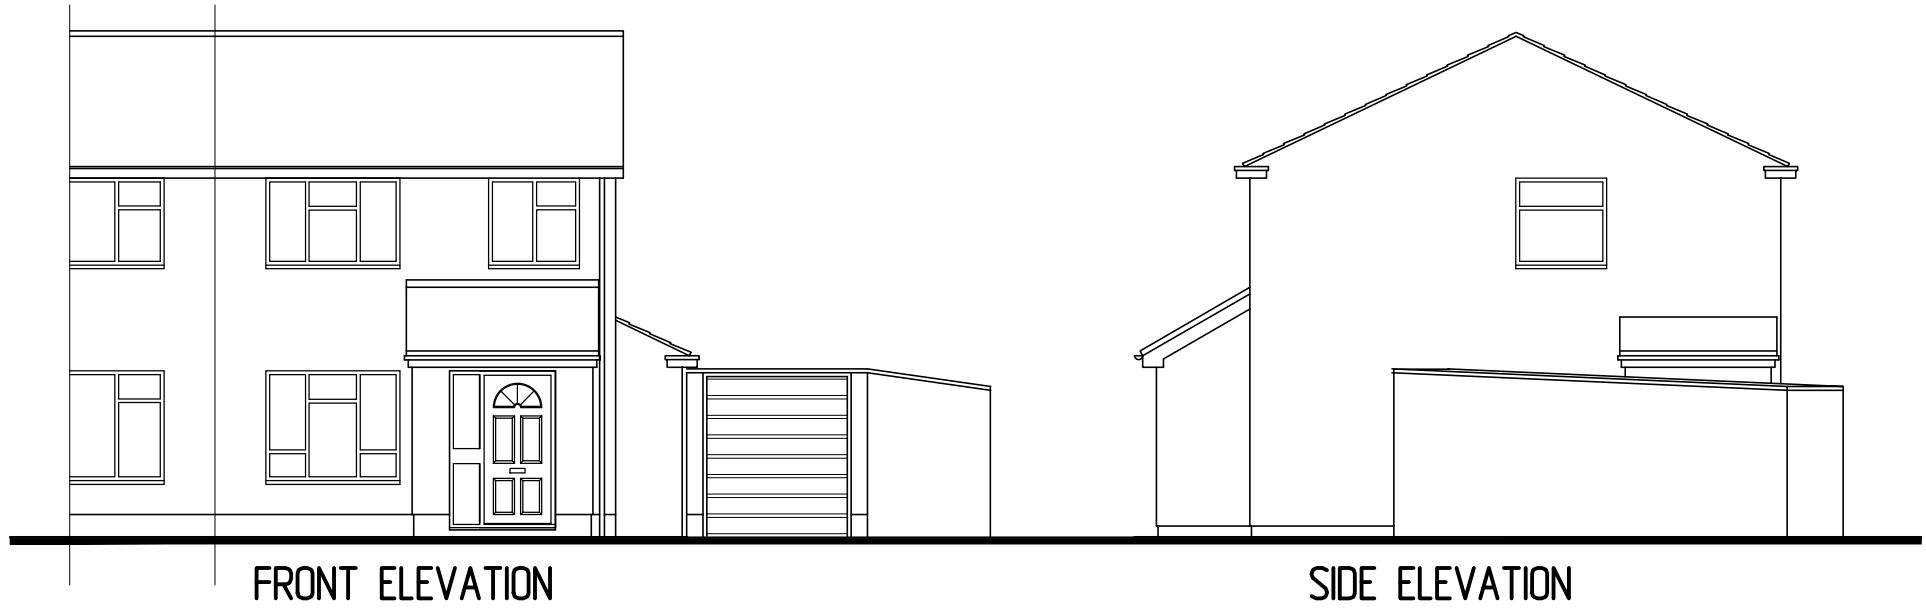


REV.	DATE	COMMENTS
PROJECT 11 Alandale Close, Reading Berkshire. RG2 8JP		
DRAWING TITLE Two/single storey side extension, single storey rear extension EXISTING PLANS & ELEVATIONS		
SK-tec Ltd Planning & Technical Services 36 Clivedale Road, Woodley, Reading, Berkshire, RG5 3RD tel: 01183 759987, mob: 07714 100537 e-mail: steve@sk-tec.co.uk		
CLIENT Mr & Mrs Pendle		
SCALE 1:100 (A3)	DATE Apr. '18	
DRG. No. 18/698-01	REV.	