



Roof Plan

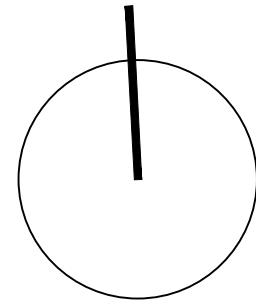

Metres

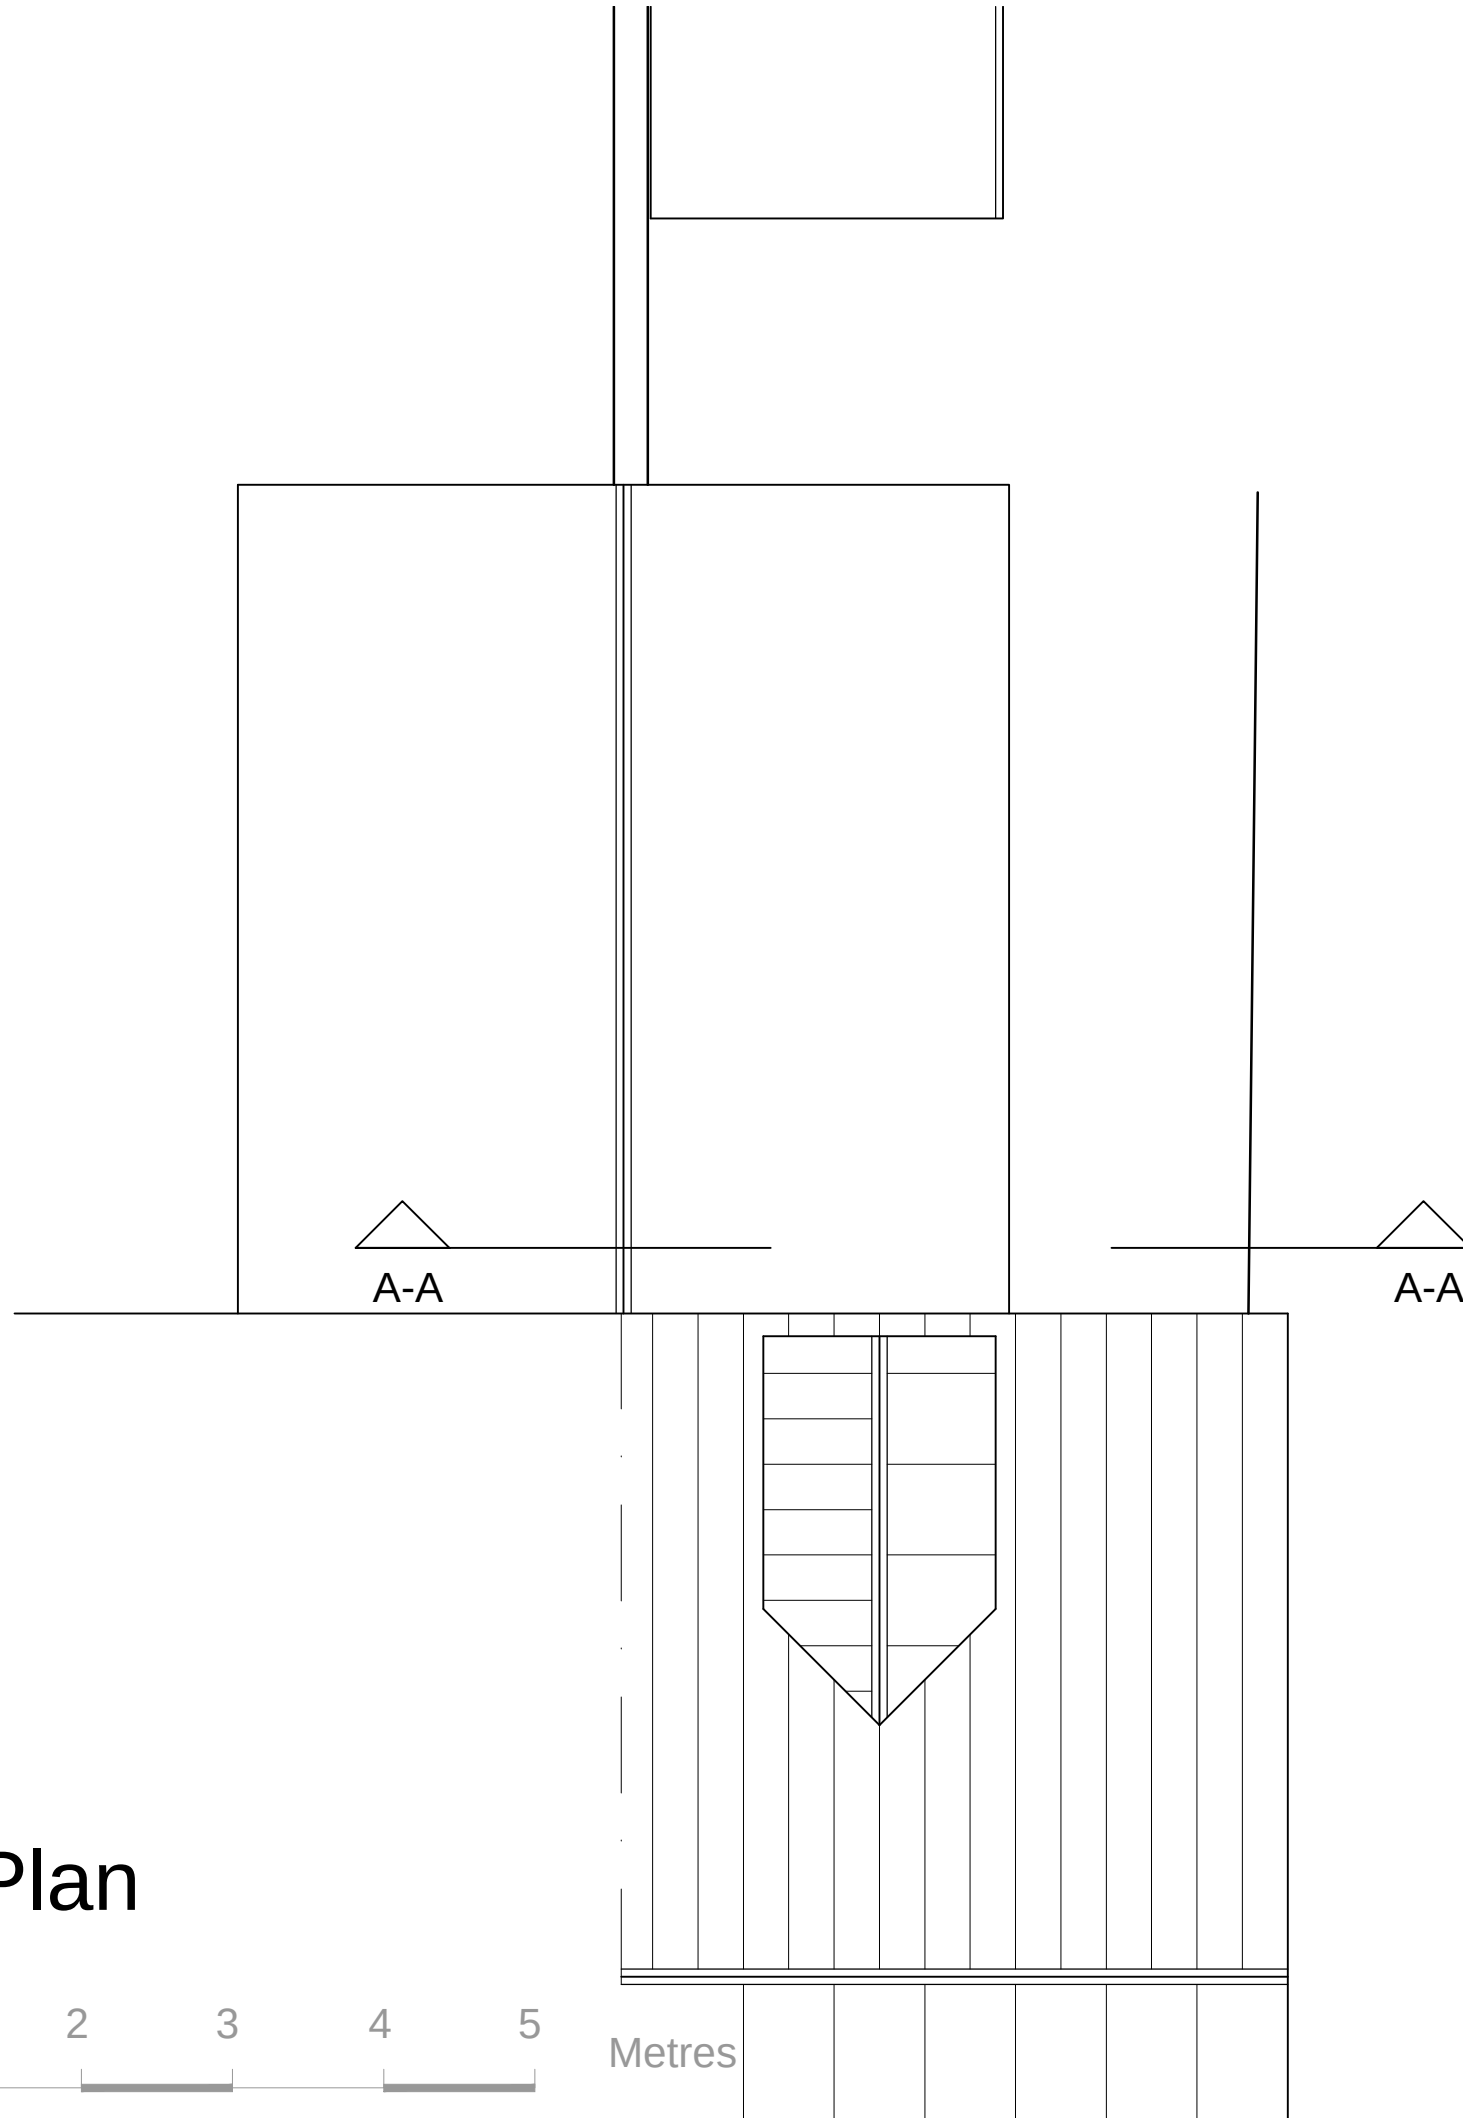

North

Rev No.	Date	Drawn	Description
A	1117	CD	name change

Mr & Mrs Lainchbury
40 Mill Green, Caversham. RG4 8EX

Existing roof plan

aug 2017 CD 1:50 @ A3

CDA114-04 A