



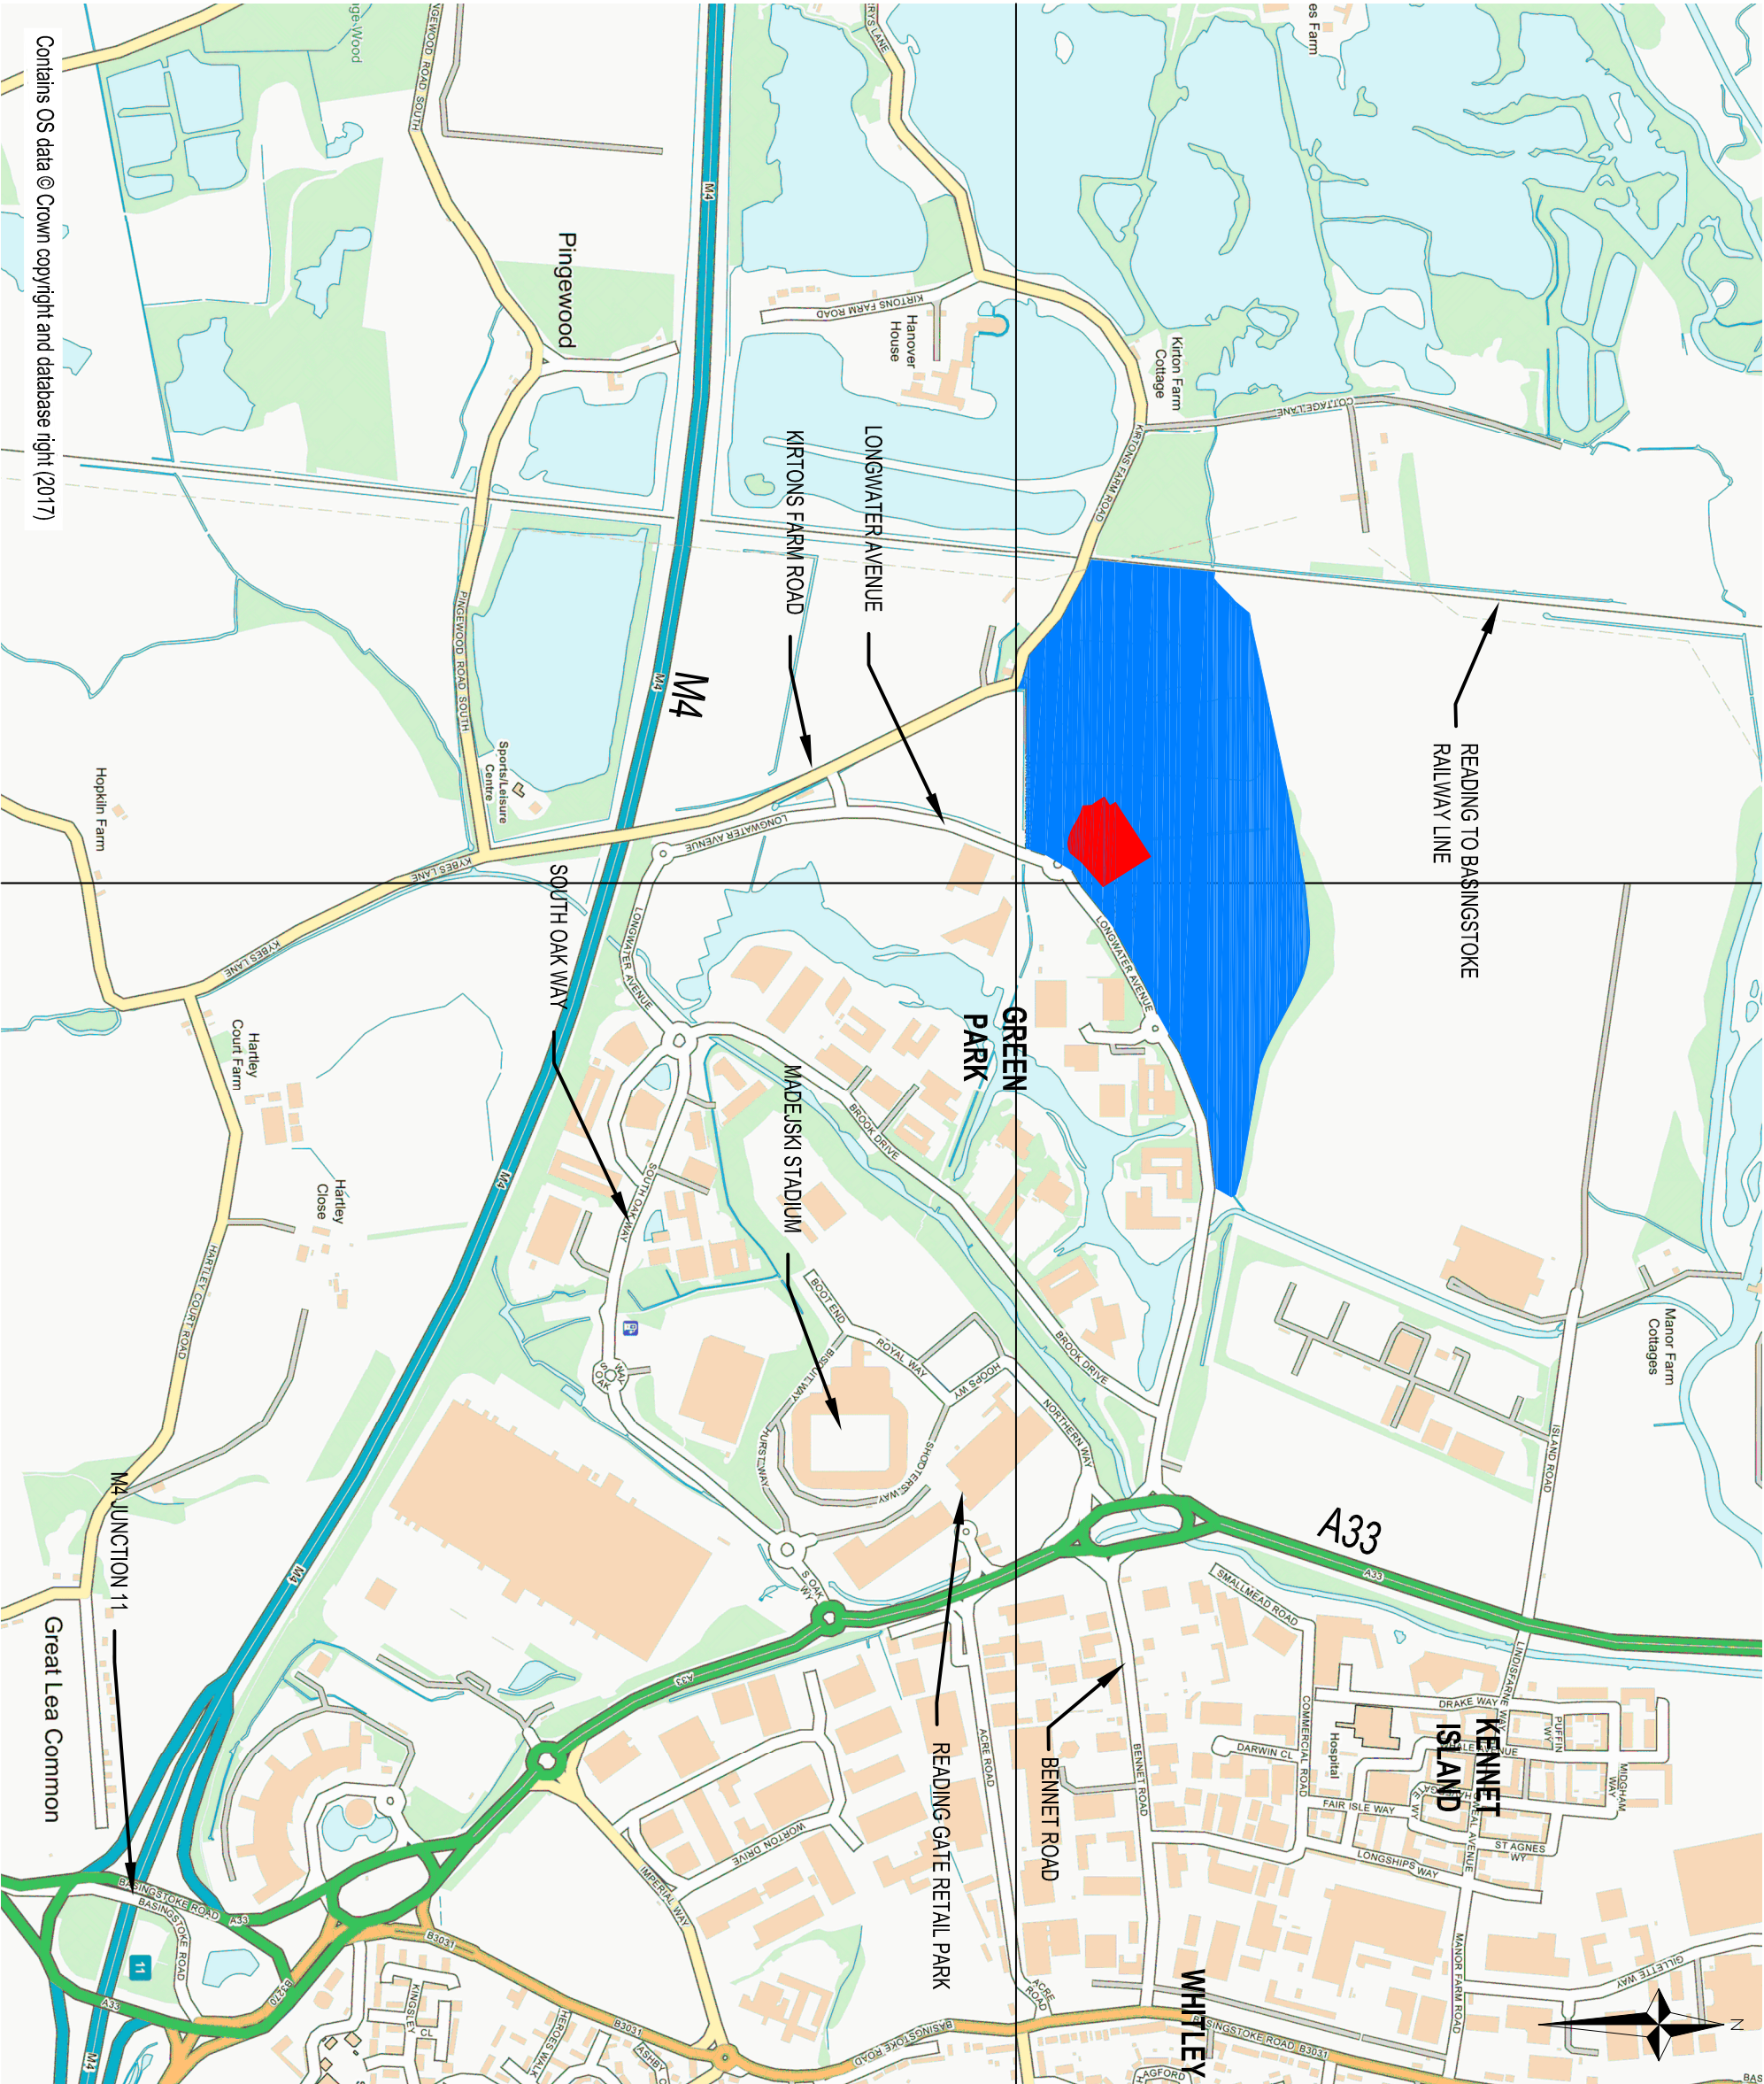

Contains OS data © Crown copyright and database right (2017)

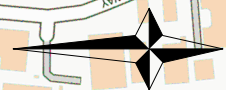

KEY



PRIMARY SCHOOL SITE



OVERALL GREEN PARK VILLAGE
DEVELOPMENT SITE

FIGURE 1

FOR INFORMATION
ONLY

P1	FIRST ISSUE	24/04/17	DK
----	-------------	----------	----

Rev.	Description	Date	Chkd
------	-------------	------	------



Glanville

3 Grovelands Business Centre
Boundary Way
Hemel Hempstead, Herts. HP2 7TE
Tel: (01442) 835899 Fax: (01442) 258924
postbox@glanvillegroup.com www.glanvillegroup.com



Designed for life

Project : GREEN PARK VILLAGE, READING

Title :

SITE LOCATION PLAN

Project Engineer : DK Scale : 1:10,000 @ A3

Project Director : HG Date : APR 17

Status : INFORMATION

Drawing No. 4160914 - SK01

Rev
I1