



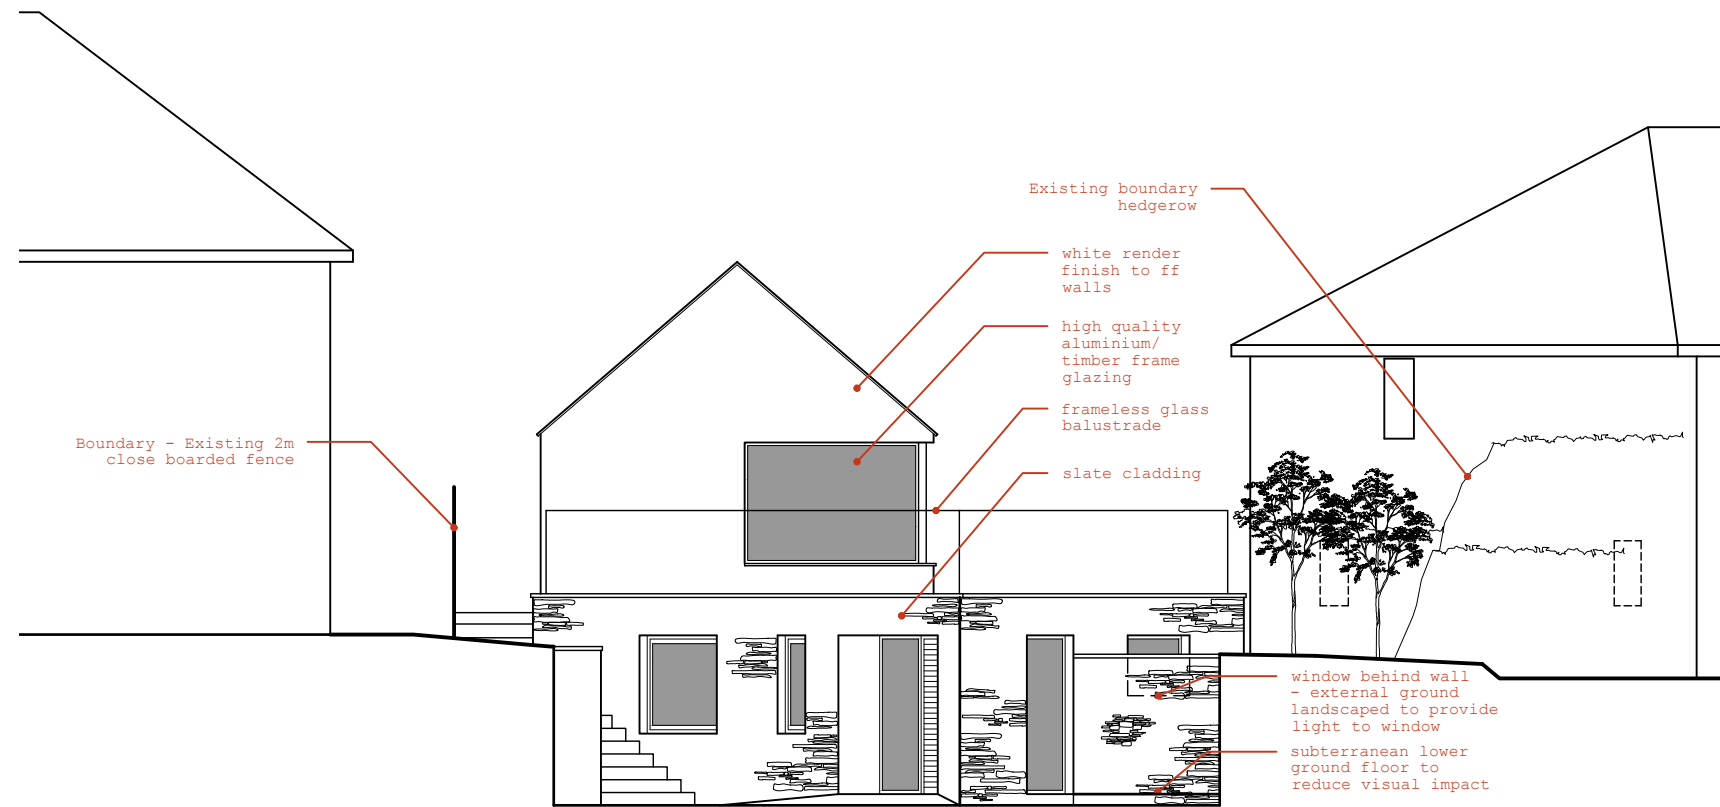

proposed south elevation

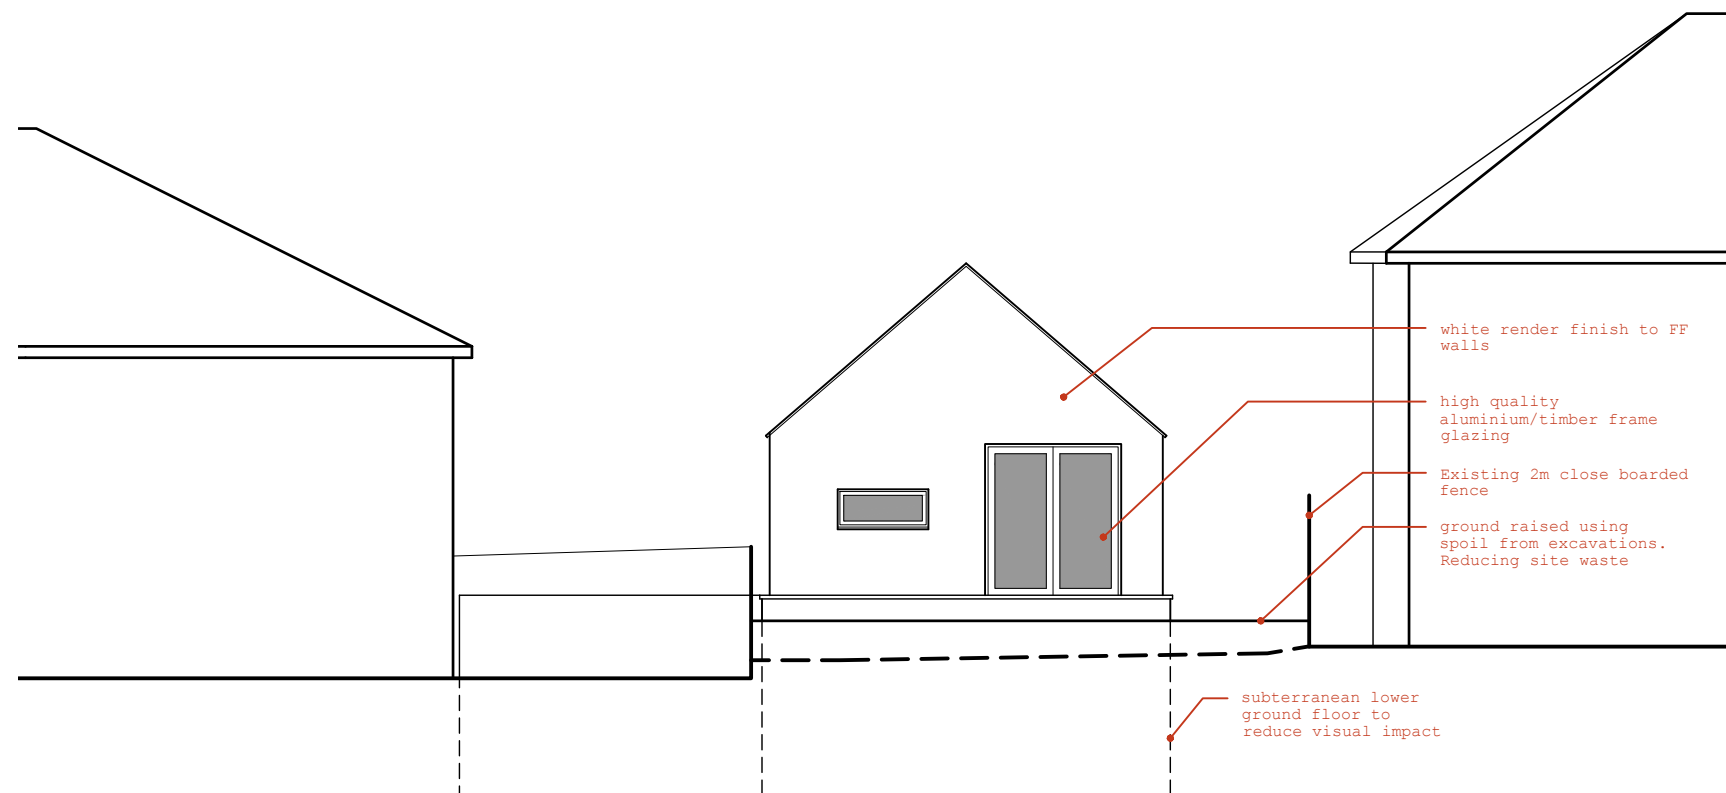

proposed north elevation

