



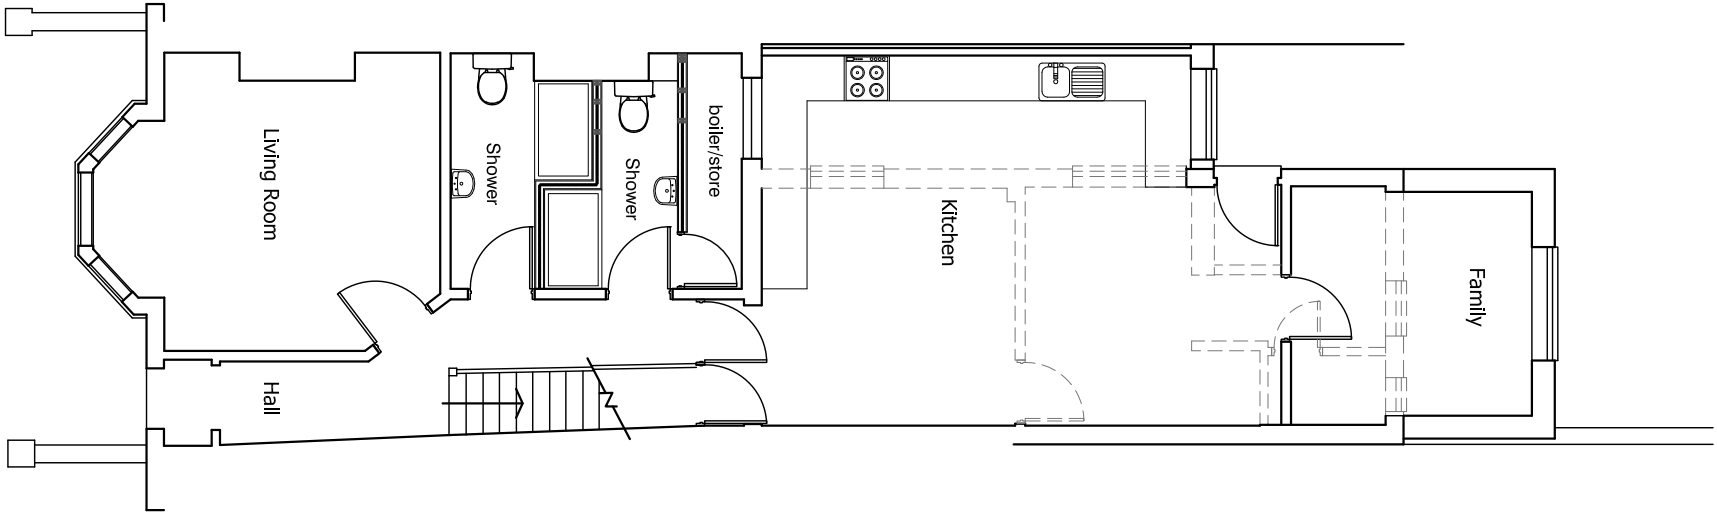

Ground floor

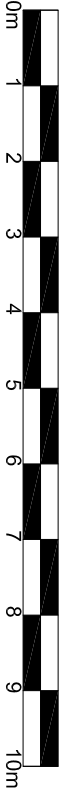

Proposed Prior Approval for Single storey larger extensions
at
at 84 Basingstoke Road Reading
for Mr Raj Desaur

PLANS AS PROPOSED
Scale: 1:100
Date: March 2018
BR:003 Rev A