




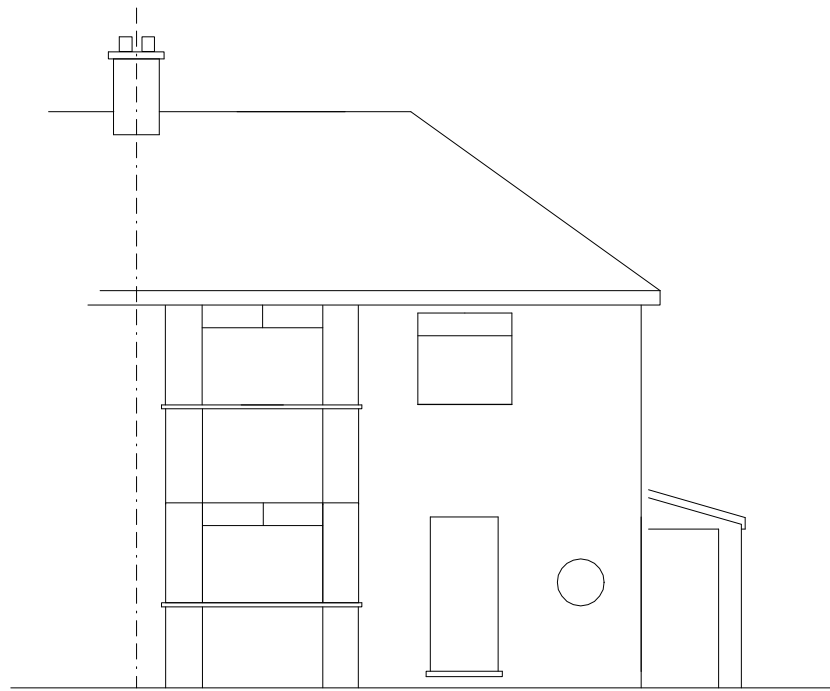


FRONT

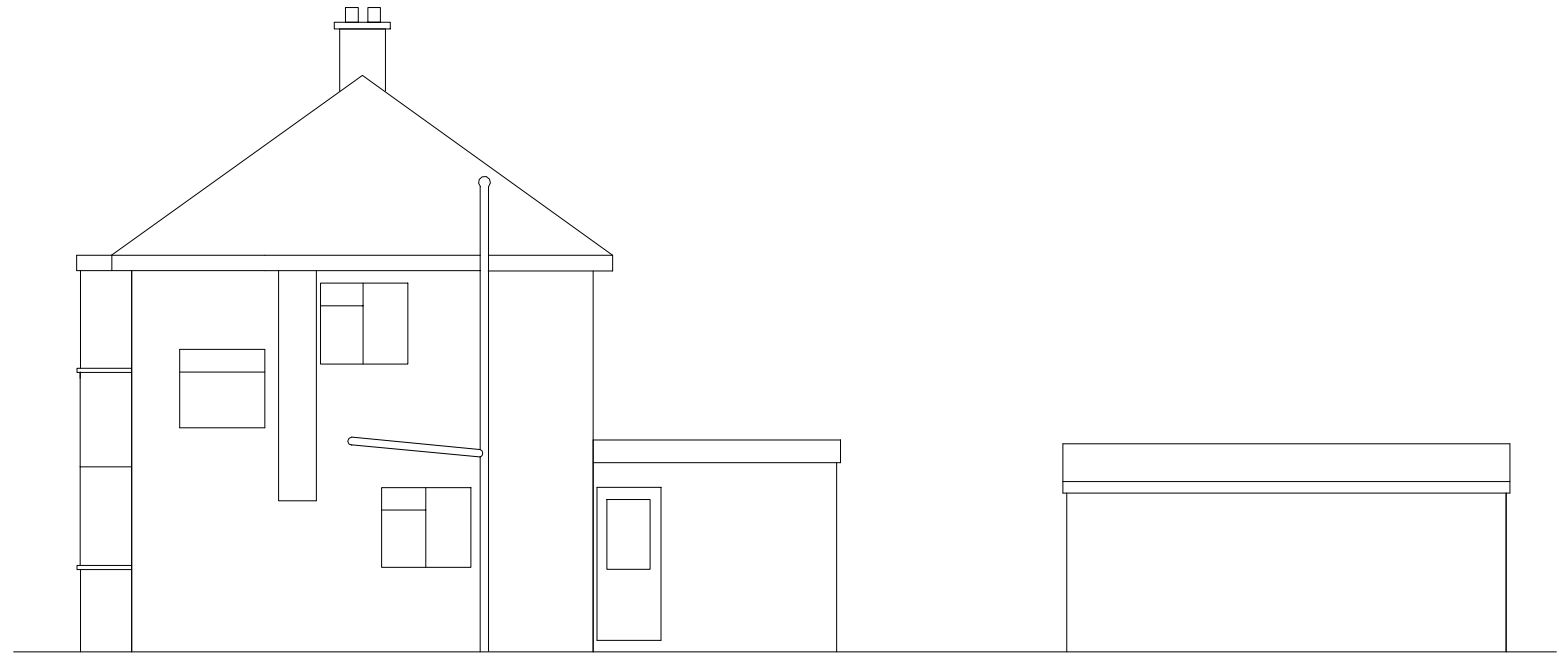


SIDE

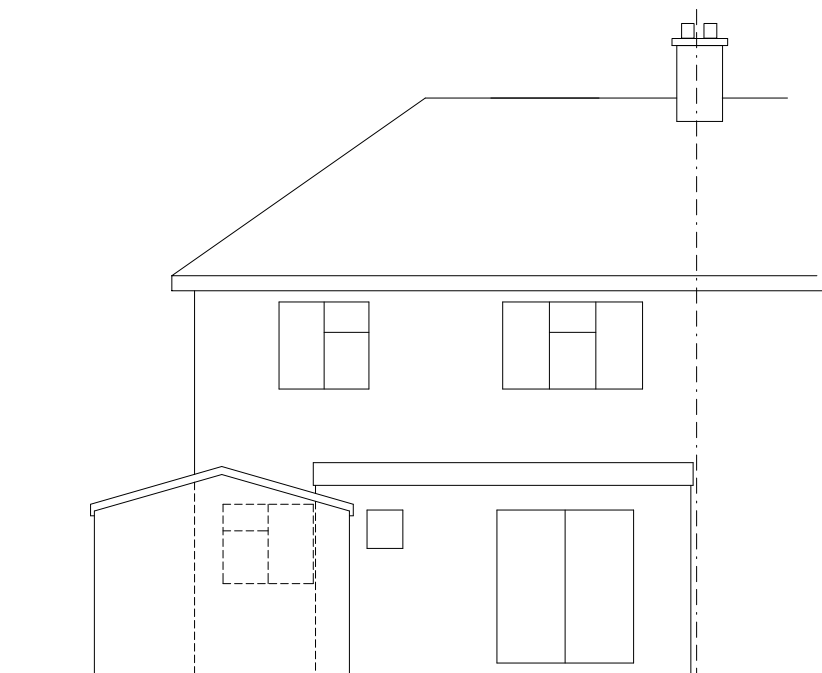

REAR

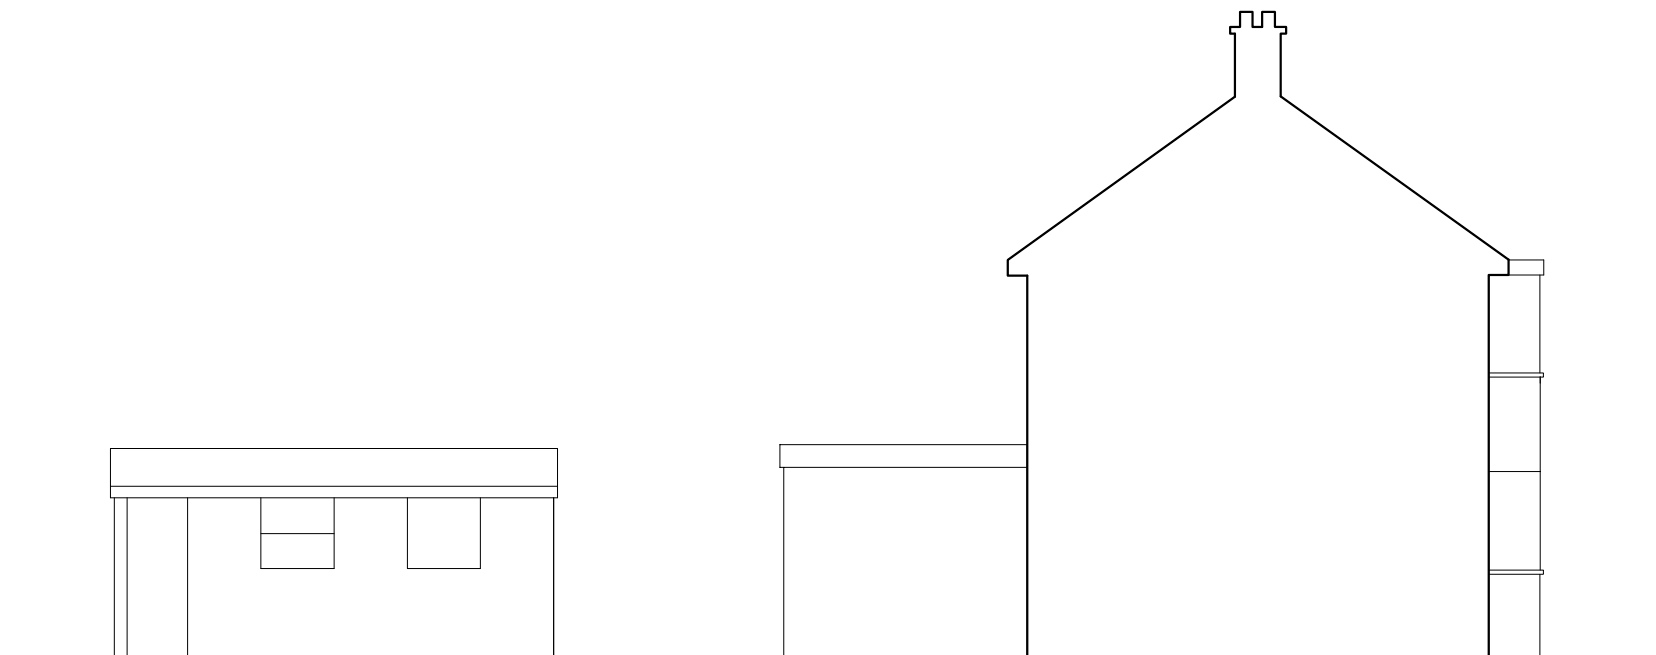

SIDE

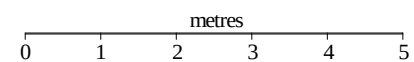

 House Alterations 1, Wilwyne Close, Caversham, Reading, Berks RG4 5EP Tel: 07864 122 313 email: housealterations@gmail.com			
Title:	EXISTING ELEVATIONS		
Drwg No:	LOBINA-0718-05	Scale: (A3) 1:100	Rev: