




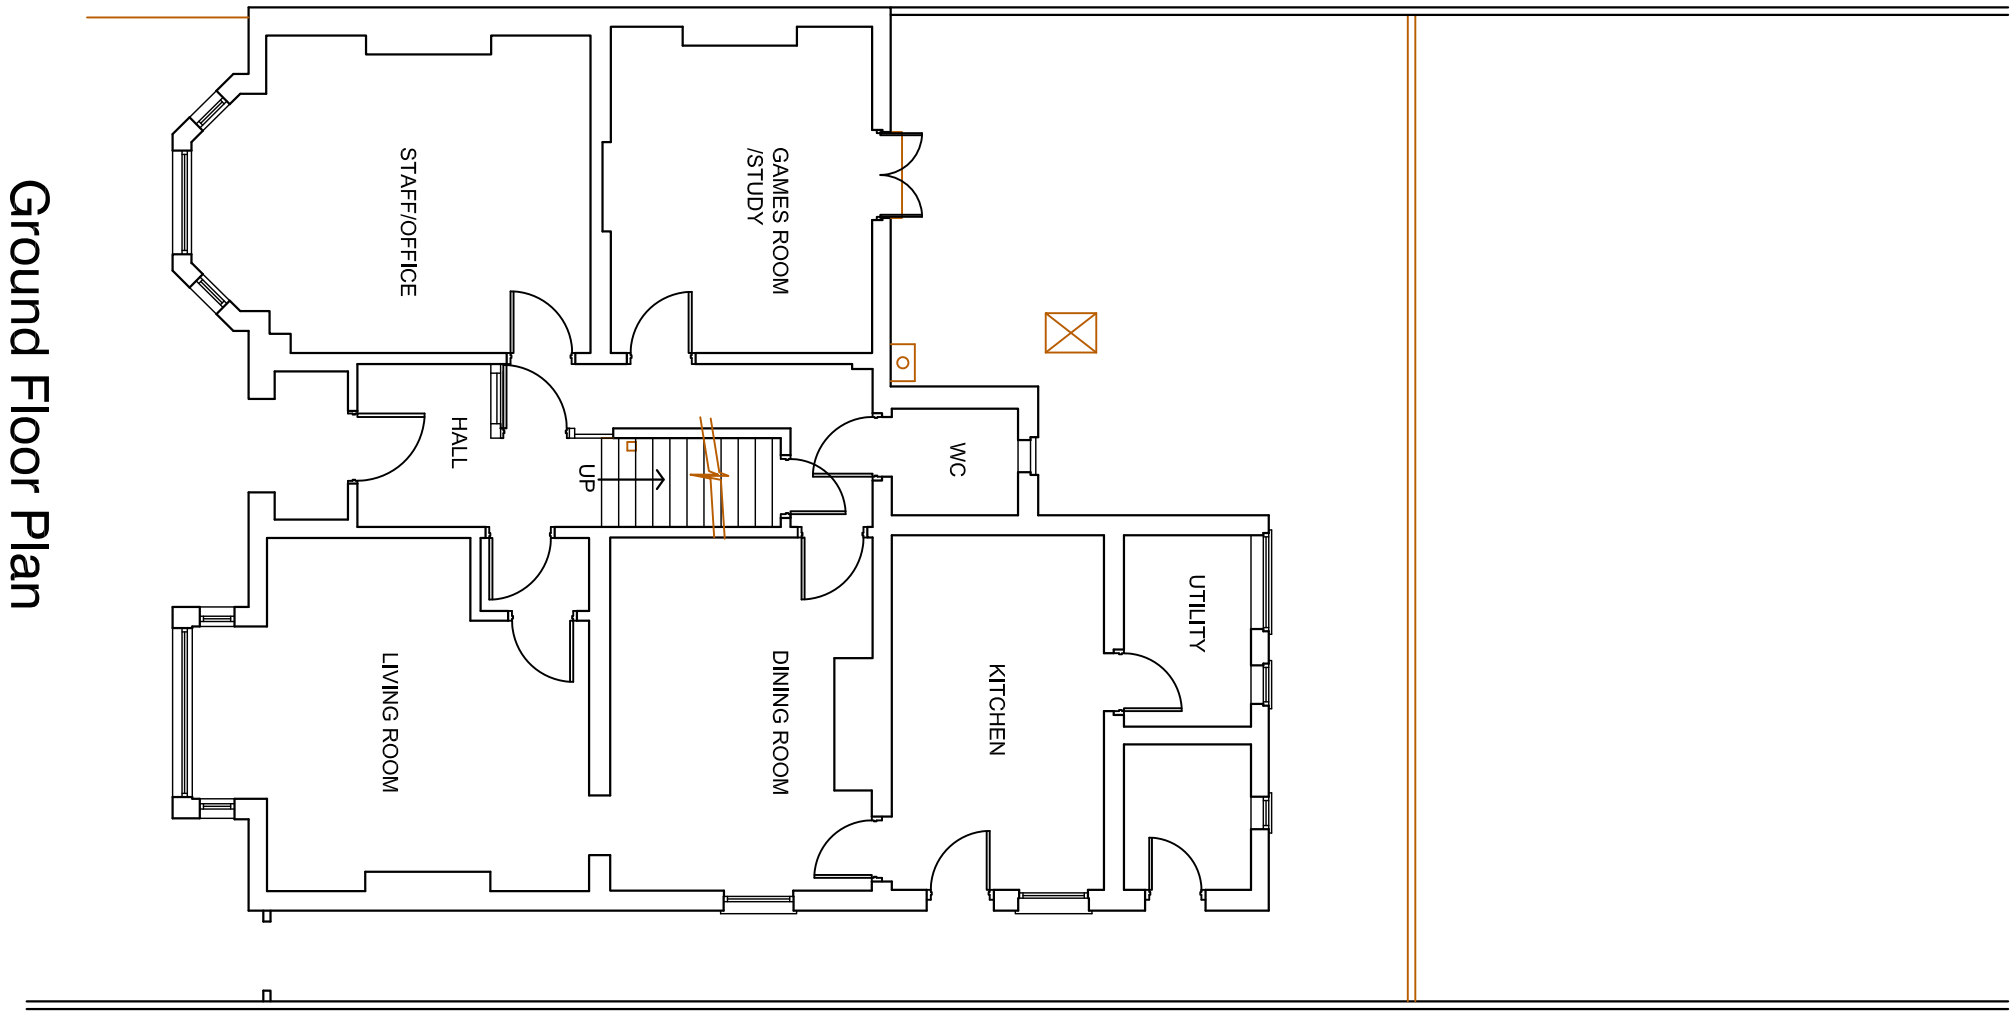

First Floor Plan

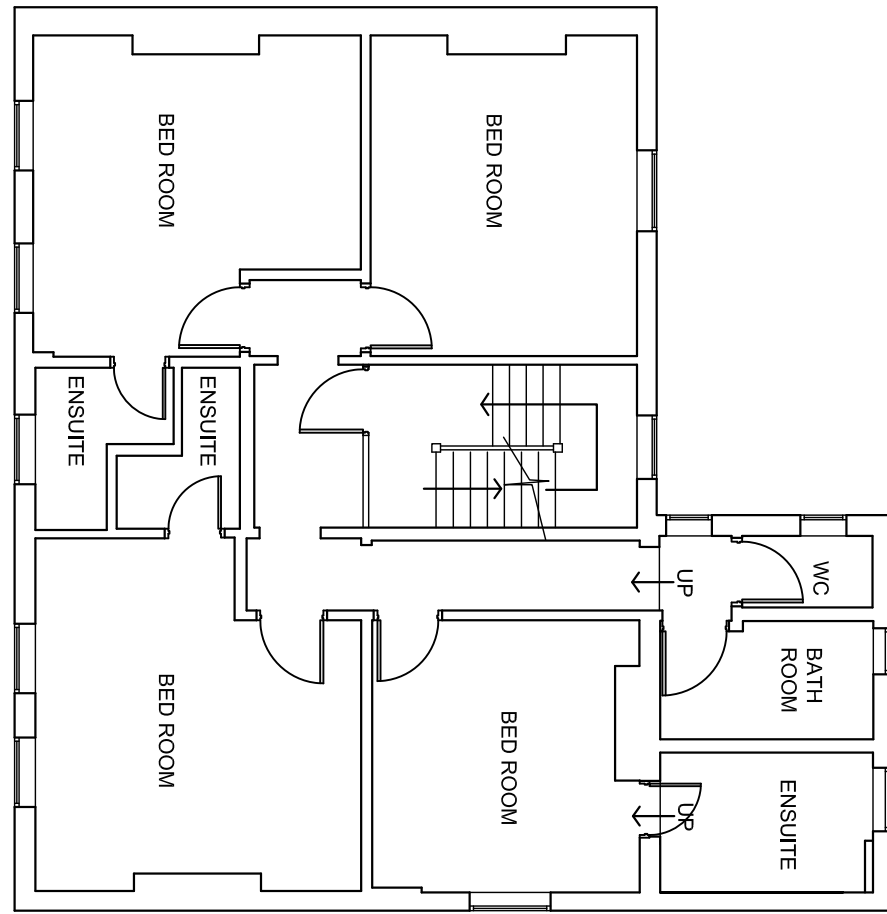

Second Floor Plan

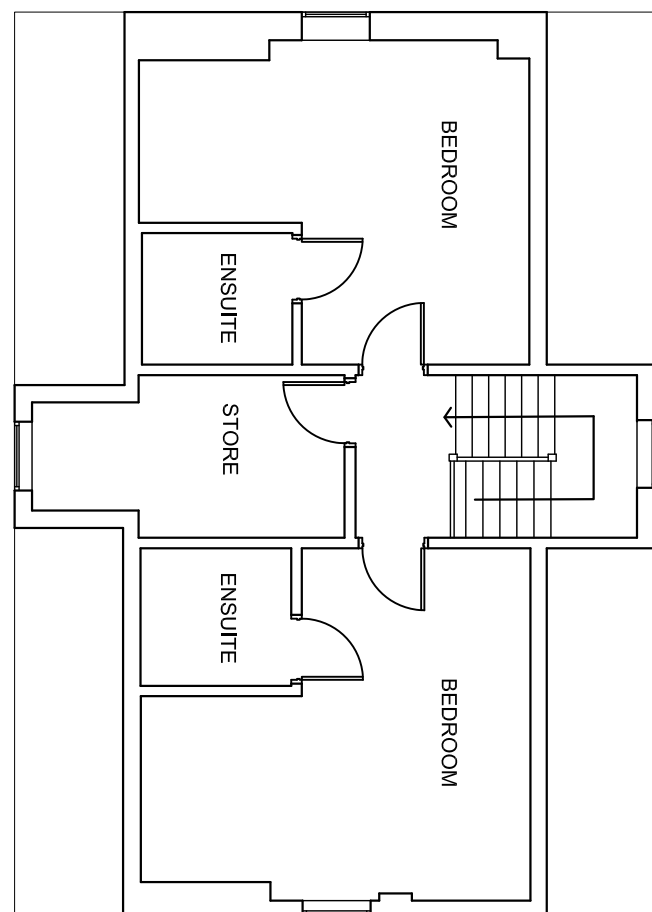

RAMMURTI DESIGN LTD
ARCHITECTURAL & PLANNING SERVICES
268 TILEHURST ROAD, READING RG30 2NE
TEL/FAX:01189510628 MOB:07799883574



Proposed change of use from C3 to "Suis Generis" Large
Home in Multiple Occupation
at 142 Tilehurst Road, Reading
for Kennet Investments Ltd

FLOOR PLANS Existing

Scale: 1/100

Date: June 2018

THR:003 Rev -