


EXISTING GROUND FLOOR G.A PLAN

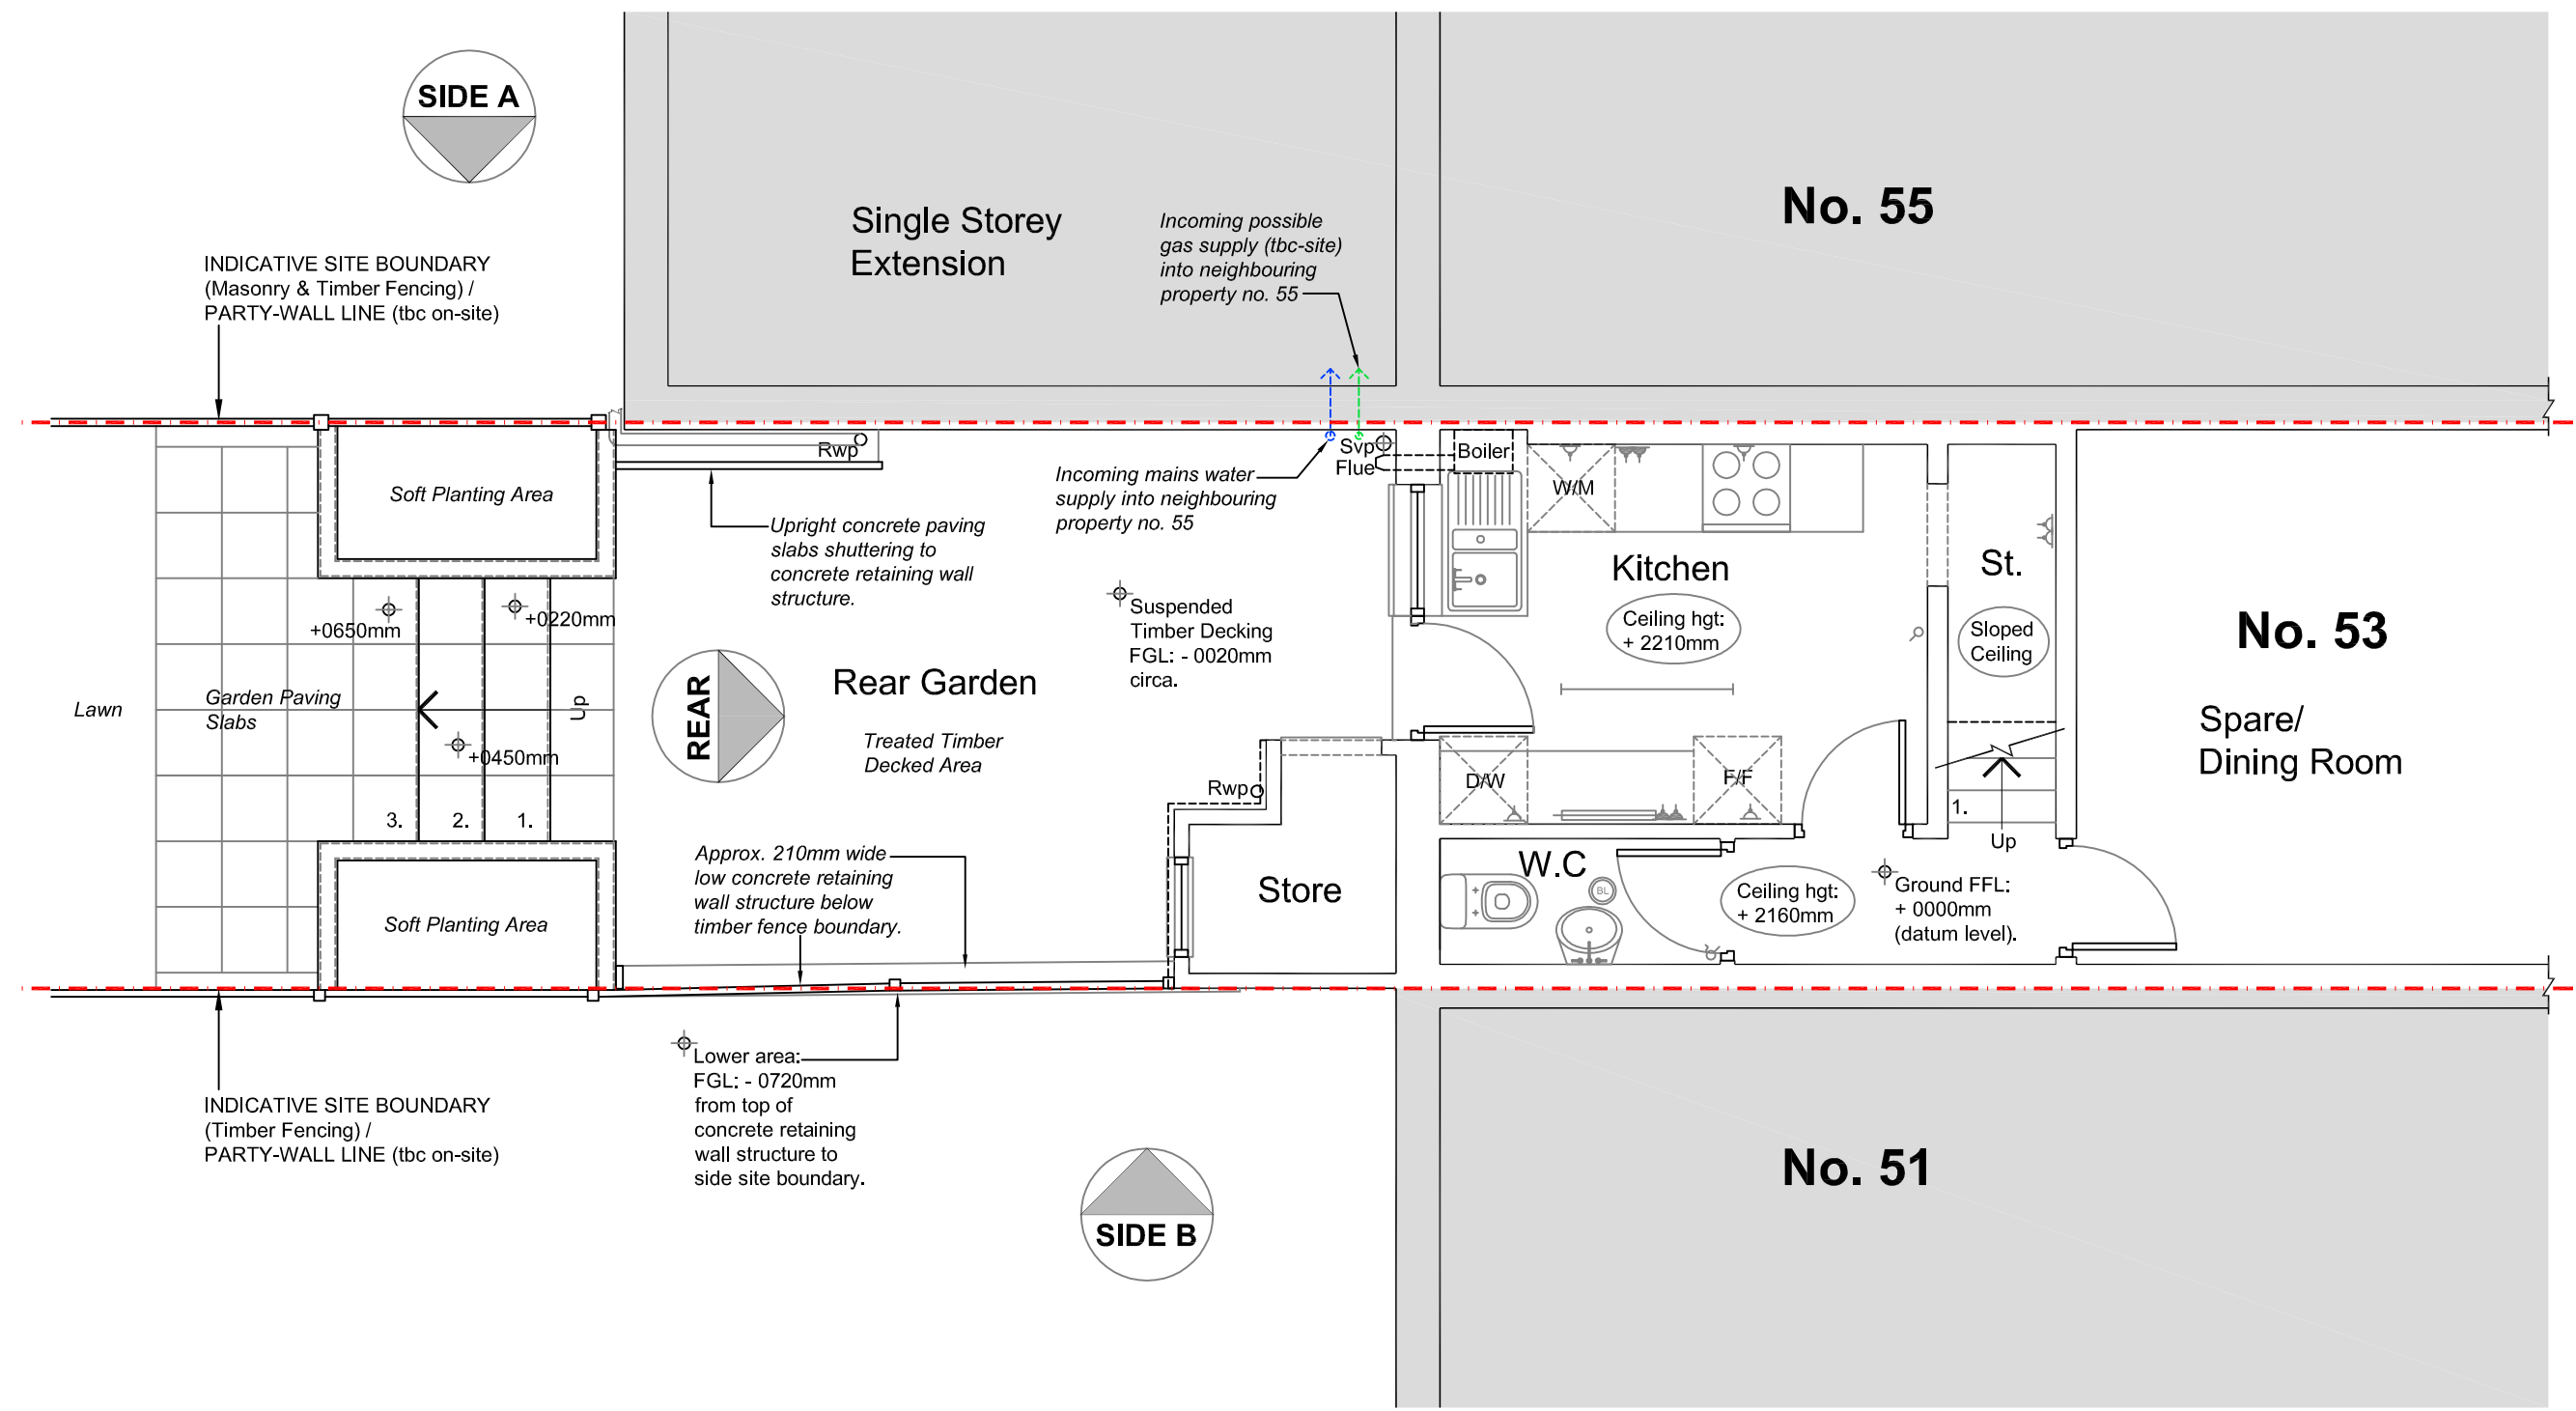

Notes

1. Do not scale for construction purposes.
2. Dimensions in mm (unless otherwise stated).
3. The contractor must verify all dimensions on site prior to commencement of works.
4. This is not a full specification of works or material to be employed in this project.
5. This drawing is to be read in conjunction with appropriate consultants information where available.
6. Any discrepancy between drawings and/or specifications should be reported prior to incorporation into the works.

Information Issue

Revision: - Information Issue. Date: 06.12.17

Client: Mr Neil Logan

Project: Proposed Rear Extension and Alterations to 53 Alpine Street, Reading RG1 2PY

Title: Existing Ground Floor General Arrangement Plan

PDS Architecture LTD
Residential • Commercial • Leisure • Hospitality • Conservation

M: 07876 011176
E: pds-architecture@gmail.com

Date: Dec. 2017 Drawn by: BD
Drg. No: A1117-A003 Scale: 1: 50 @ A3