
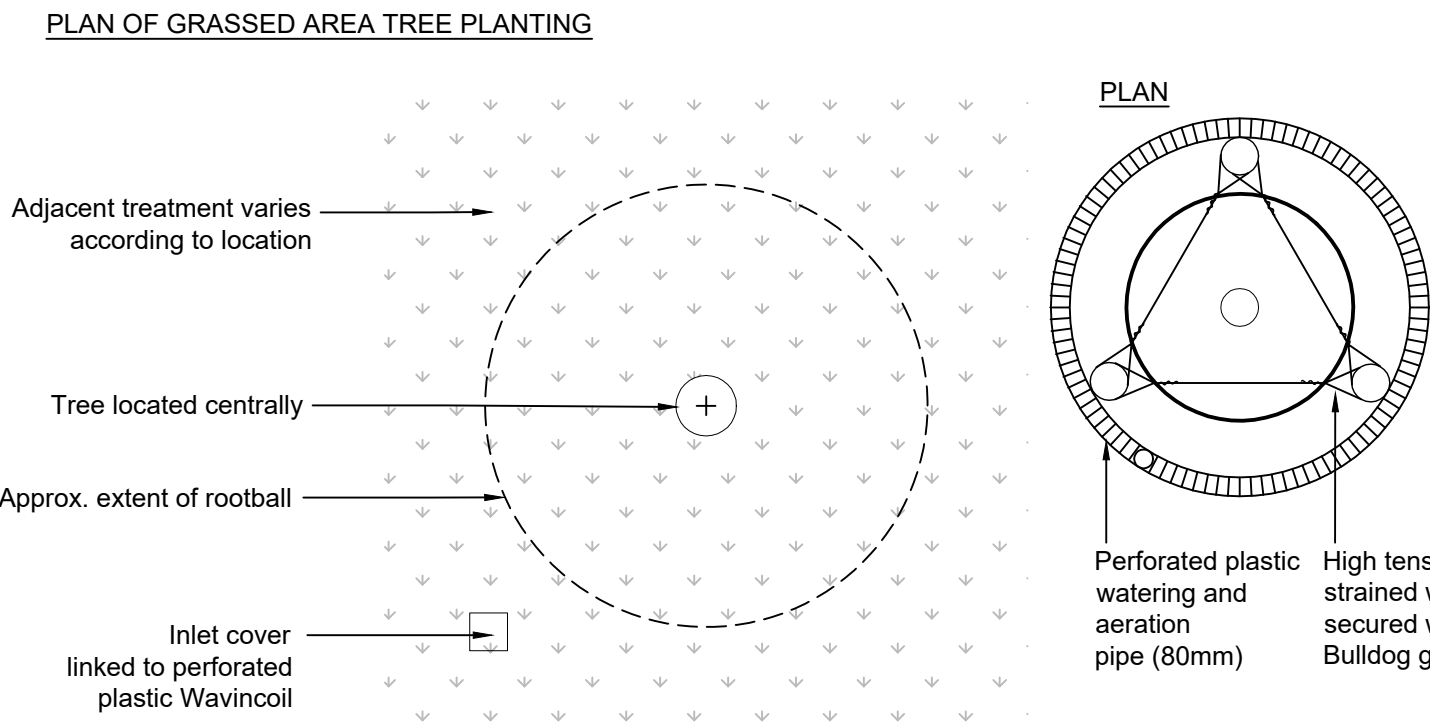
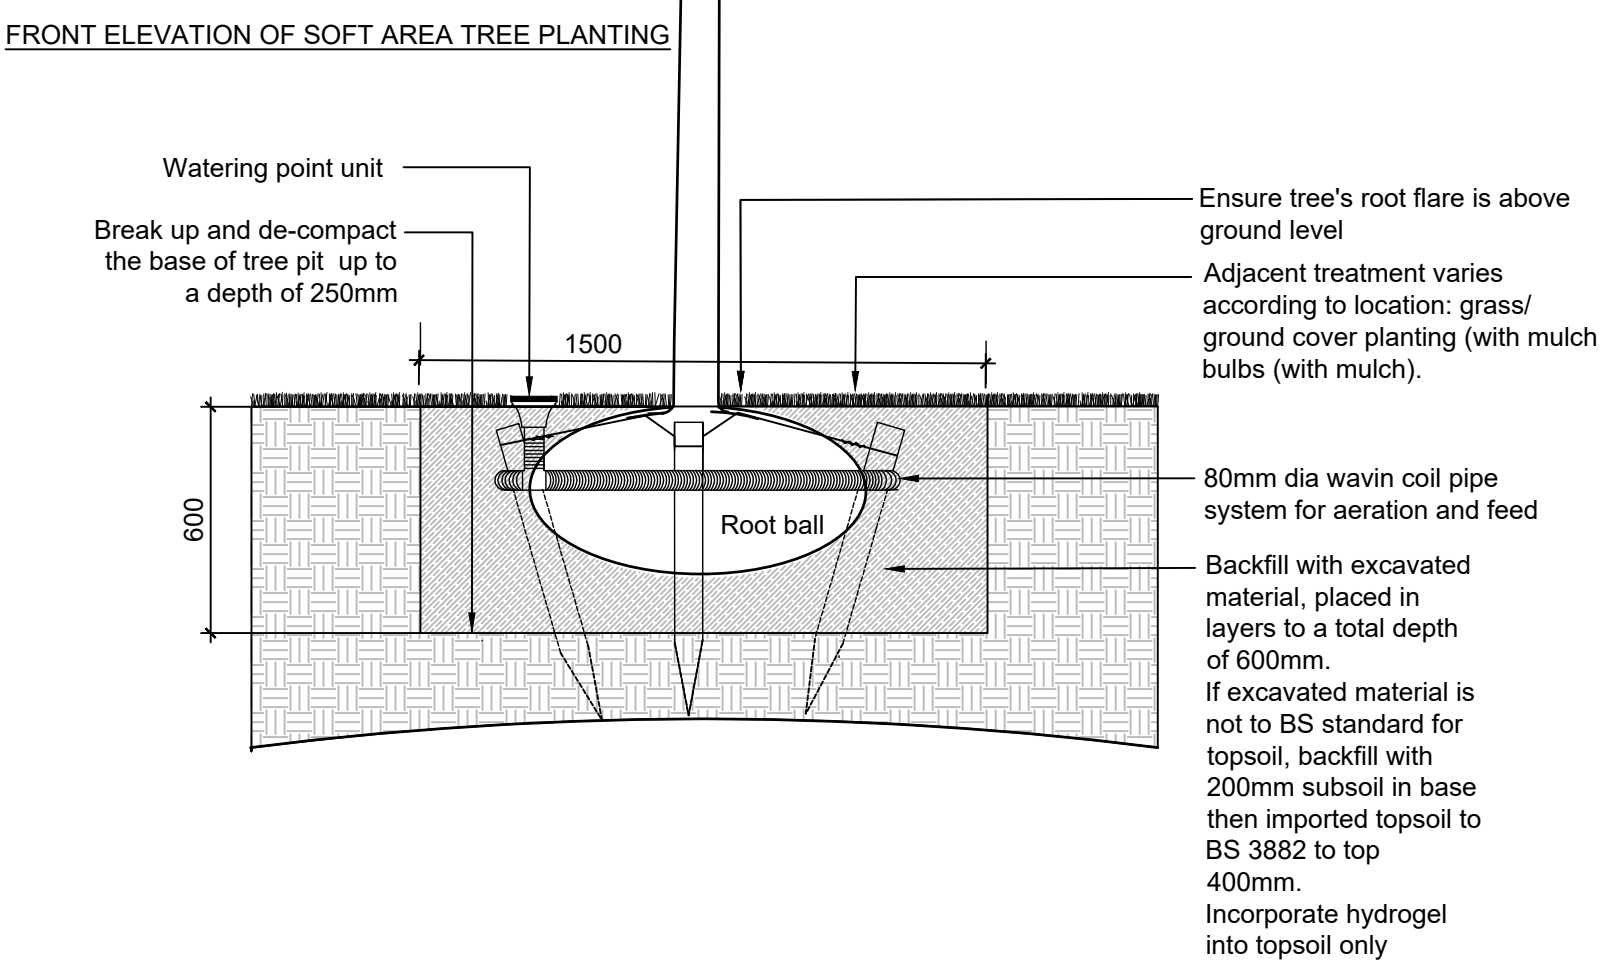


Construction Details

1 KNEE RAIL FENCE DETAIL
SCALE 1: 10


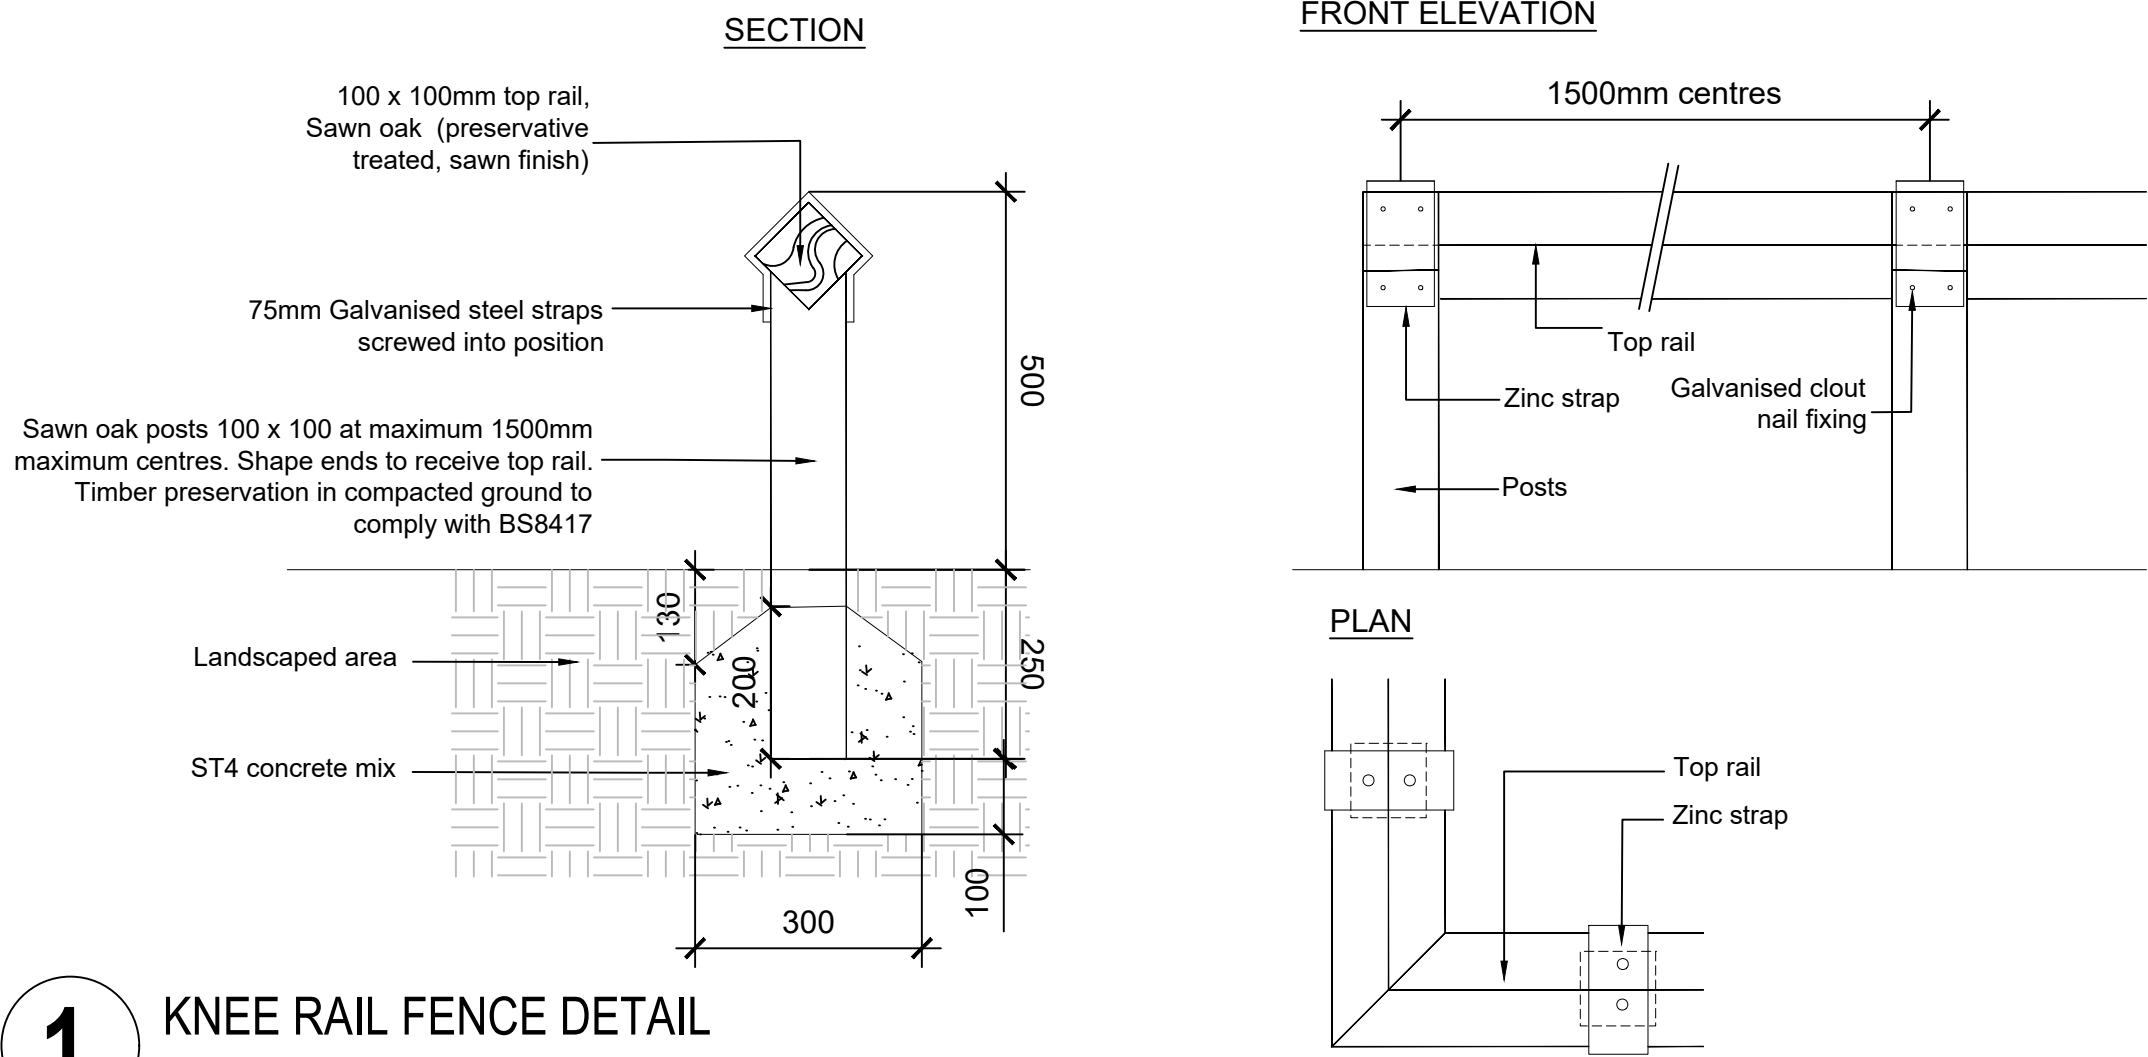


4 TREEPIT DETAIL
SCALE 1: 20

1. Tree are to be secured in accordance with specification
2. All dimensions are in millimeters.
3. Trees to be firmly secured via underground anchoring systems as shown


NOTE: Root barriers to be installed as specification, in locations shown on GA drawings.

2 TREEPIT DETAIL
SCALE 1: 20

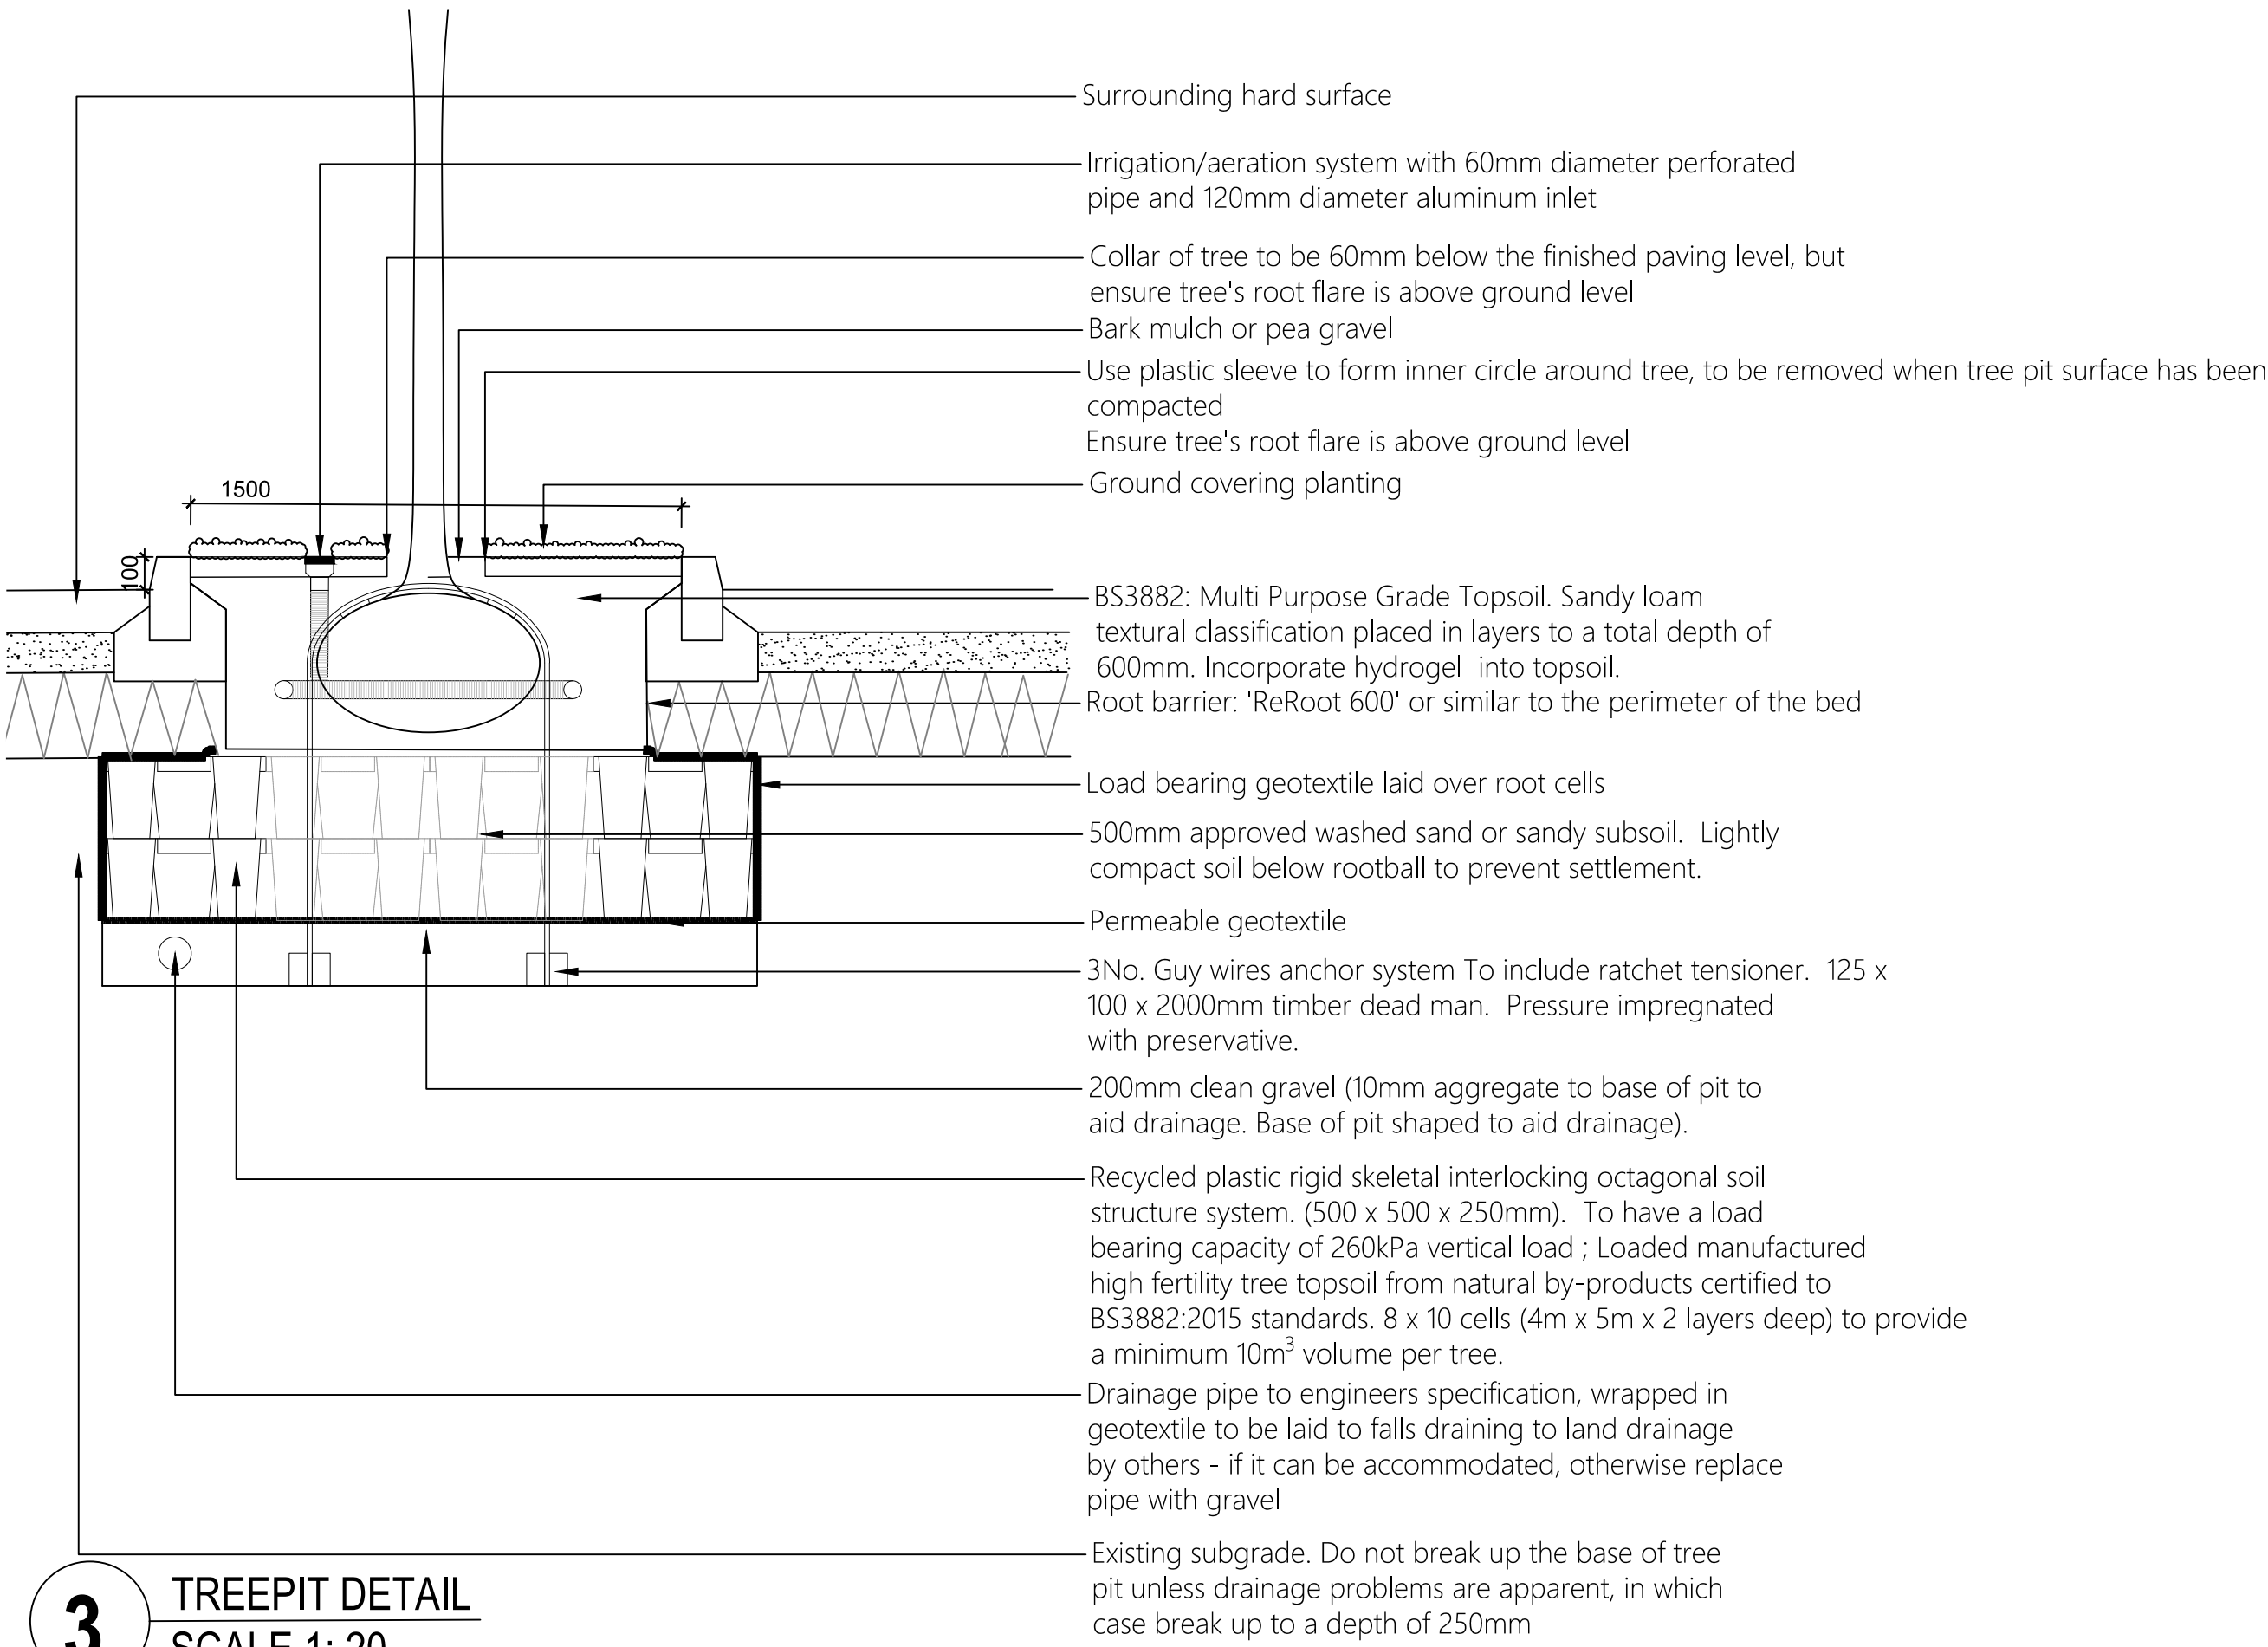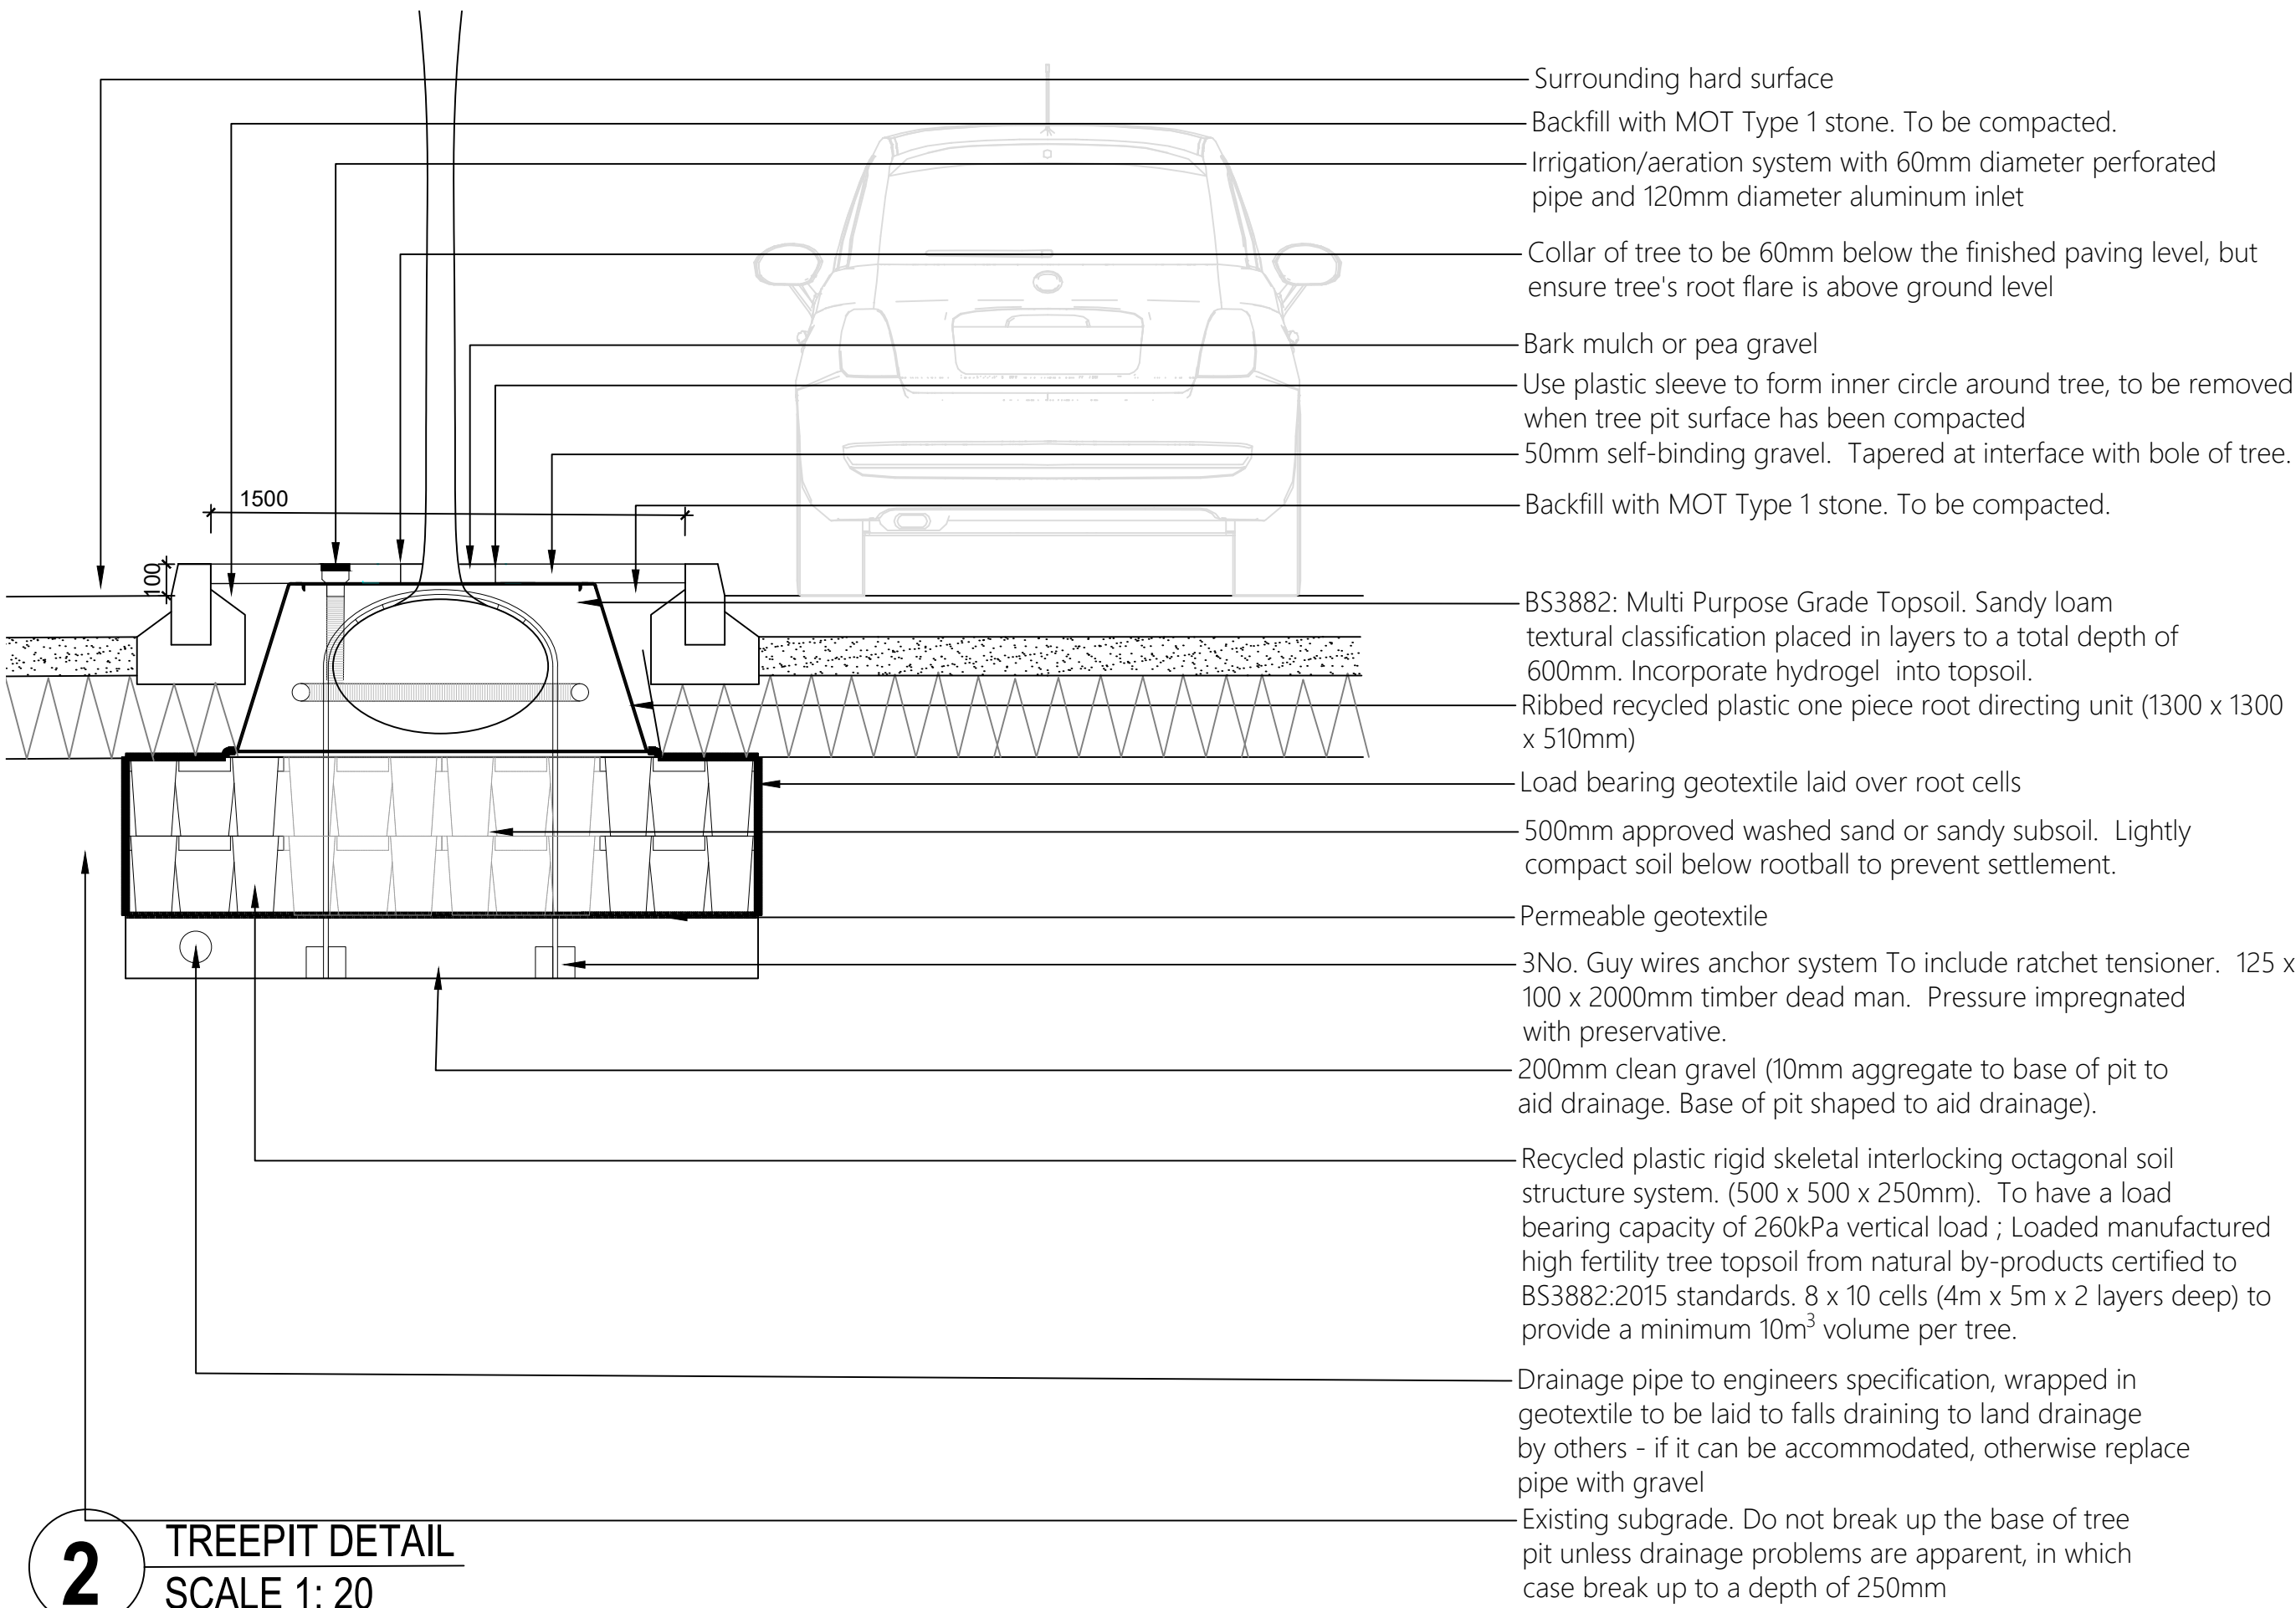

3 TREEPIT DETAIL
SCALE 1: 20

03	Planning Condition Issue	07.02.18	CT	SL	MJ
02	Planning Condition	01.02.18	AC	SL	MJ
01	Construction issue	23.08.17	JB	SL	MJ
Rev.	Description	Date	Drwn By	Chkd.	Appr.

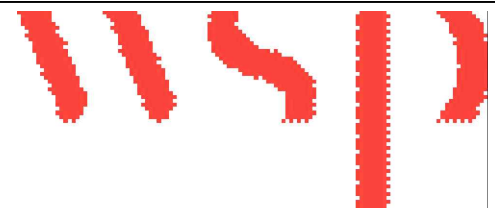

6 Devonshire Square, London, EC2M 4YE
Tel : +44 (0) 20 7337 1700

Client :



Project :

Worton Grange
Imperial Way, Reading

Drawing Title :

Details
ISSUE FOR PLANNING

Drawn By : ZJ	Checked : SL	Approved : MJ
------------------	-----------------	------------------

Date : 02.08.2017	Scale : As Plan@: A1
-------------------	----------------------

Drawing No : 66241015 - 004 - P1001	Rev. No : 03
---	------------------------