



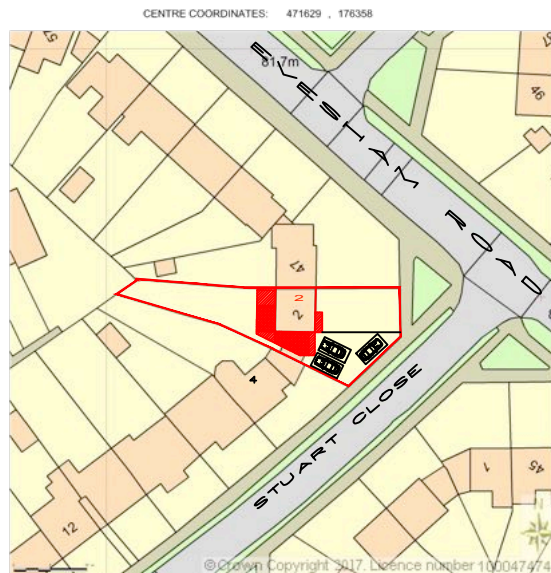

LOCATION PLAN
SCALE 1:1250@A3

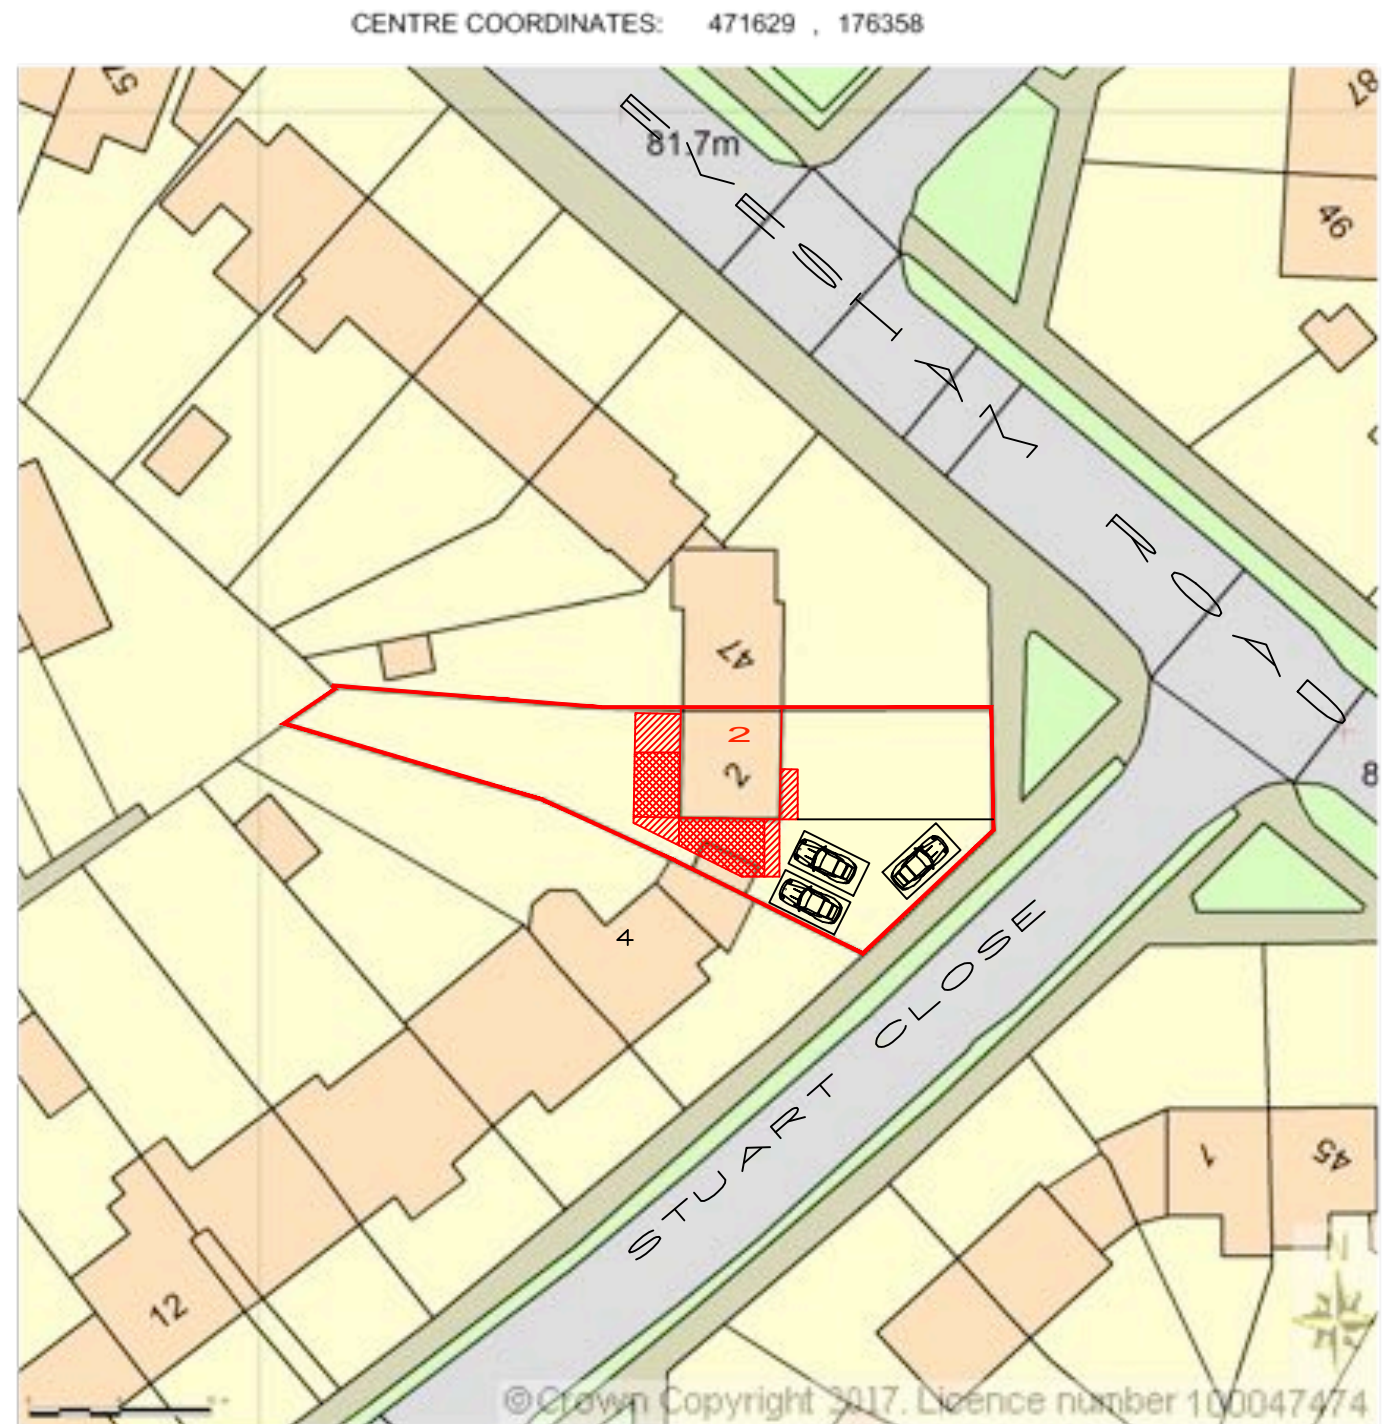

BLOCK PLAN
SCALE 1:500@A3

Supplied by Streetwise Maps Ltd

PROJECT:

PROPOSED DOUBLE STOREY REAR /SIDE EXTENSION

2 Stuart Close
Caversham

DRAWN BY:

P.S.

DRAWING TITLE:

LOCATION AND BLOCK PLAN

DATE:

02/03/2018

SCALE:

AS SHOWN @A3

FILENAME:

RBC/17/C

DRAWING NUMBER:

SC-01

ArchDezine Limited
archdeziner7@gmail.com