

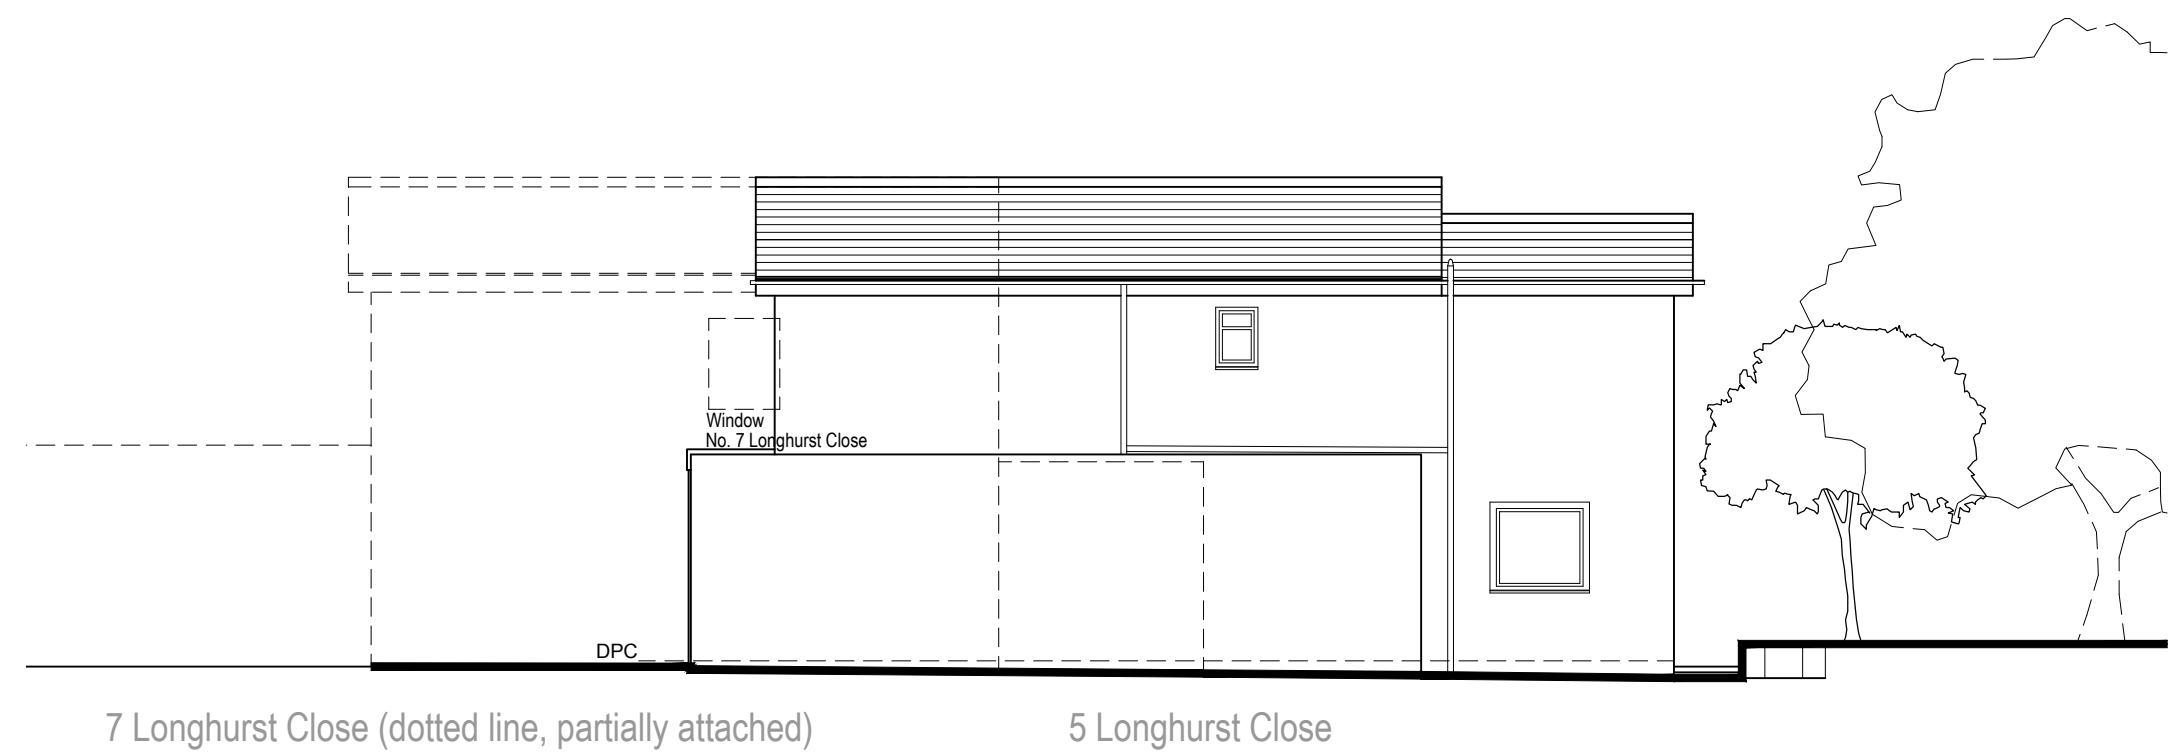
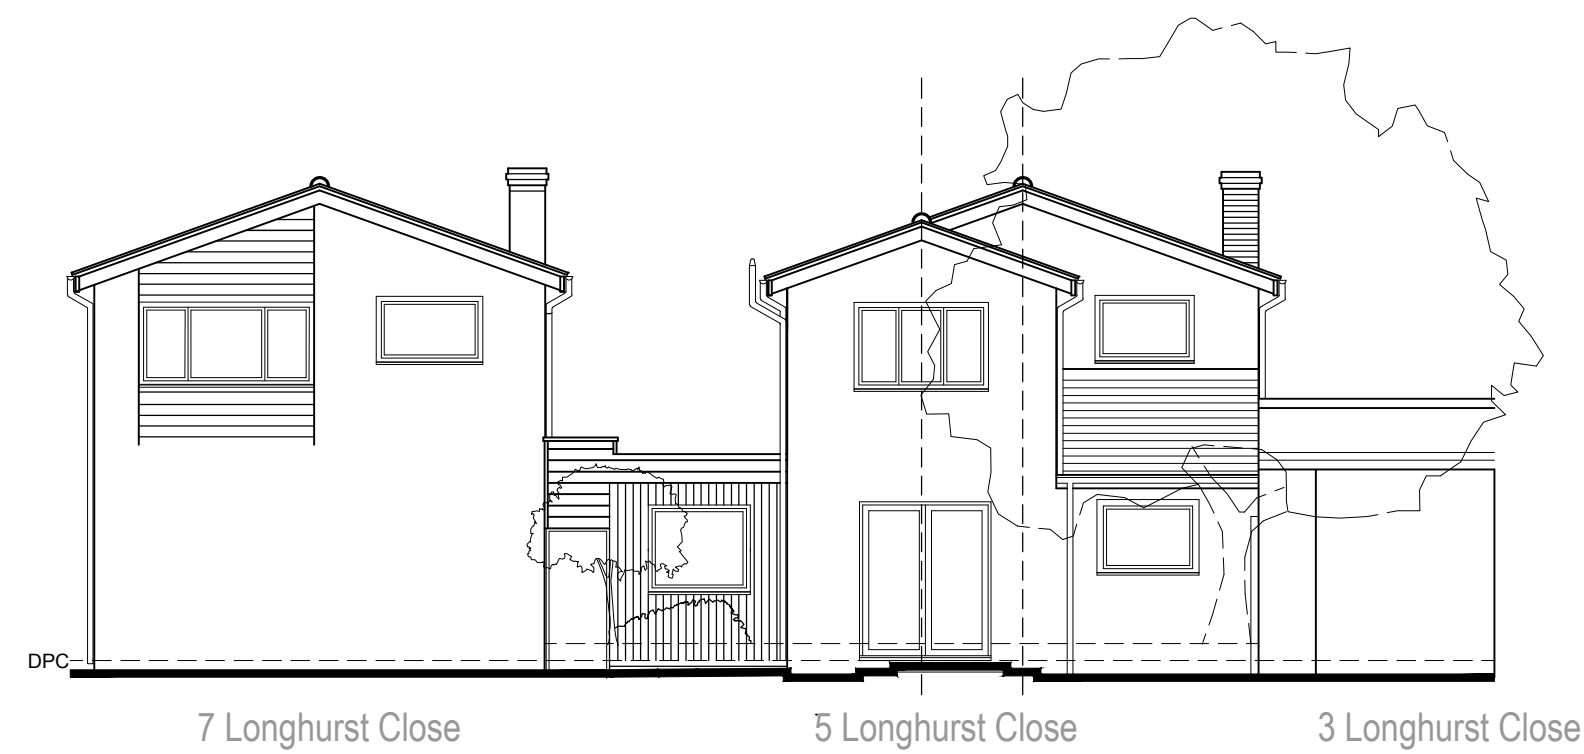
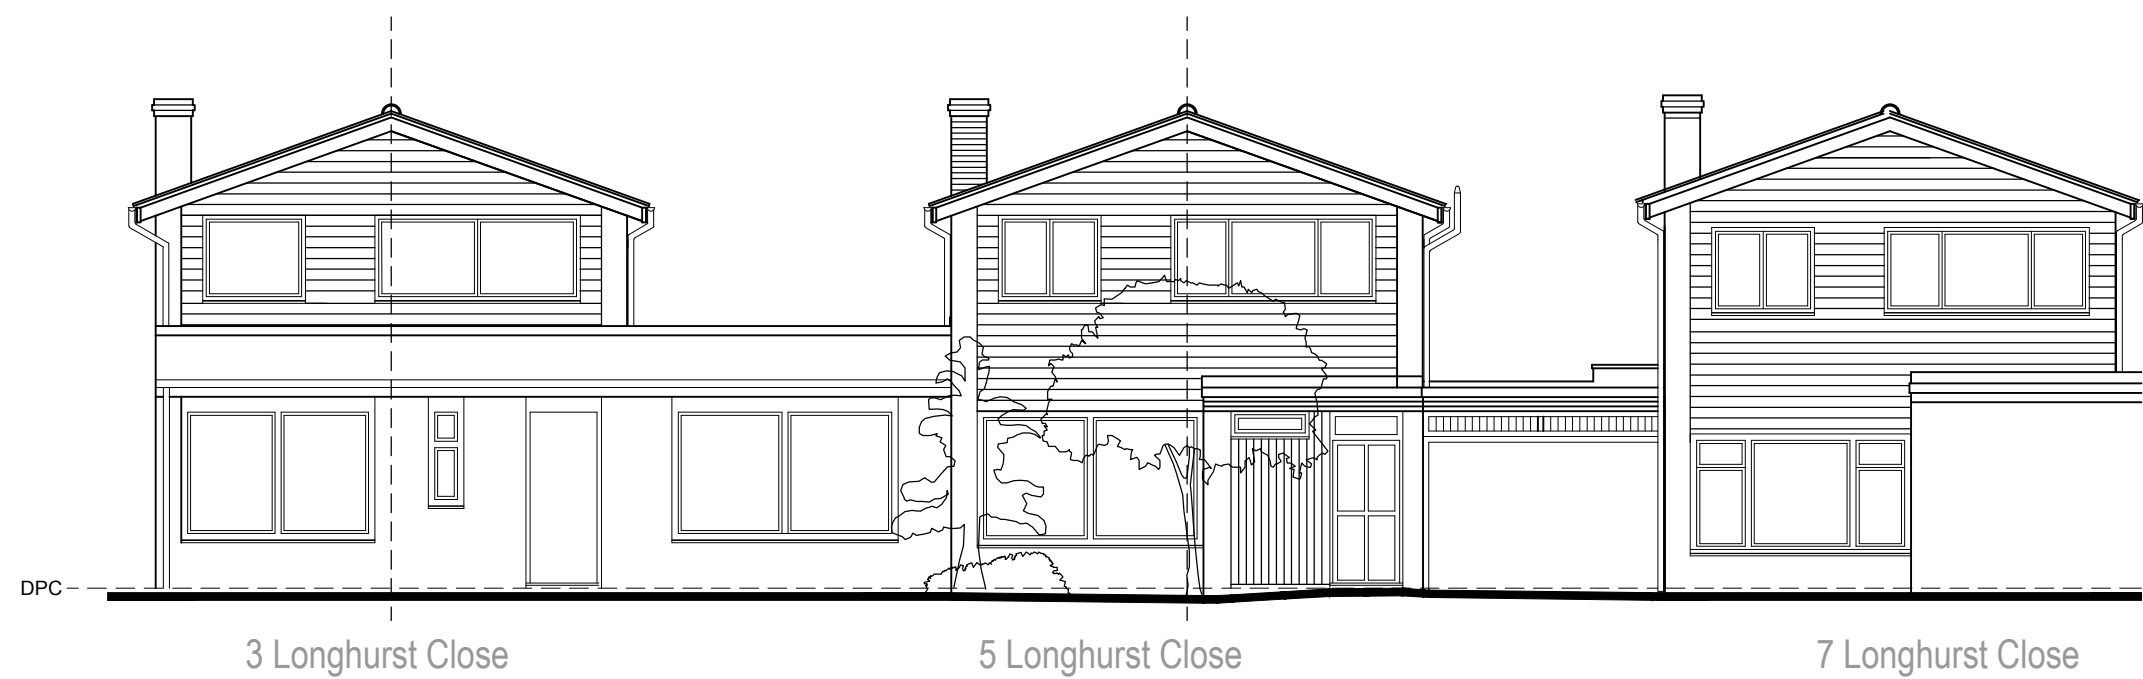
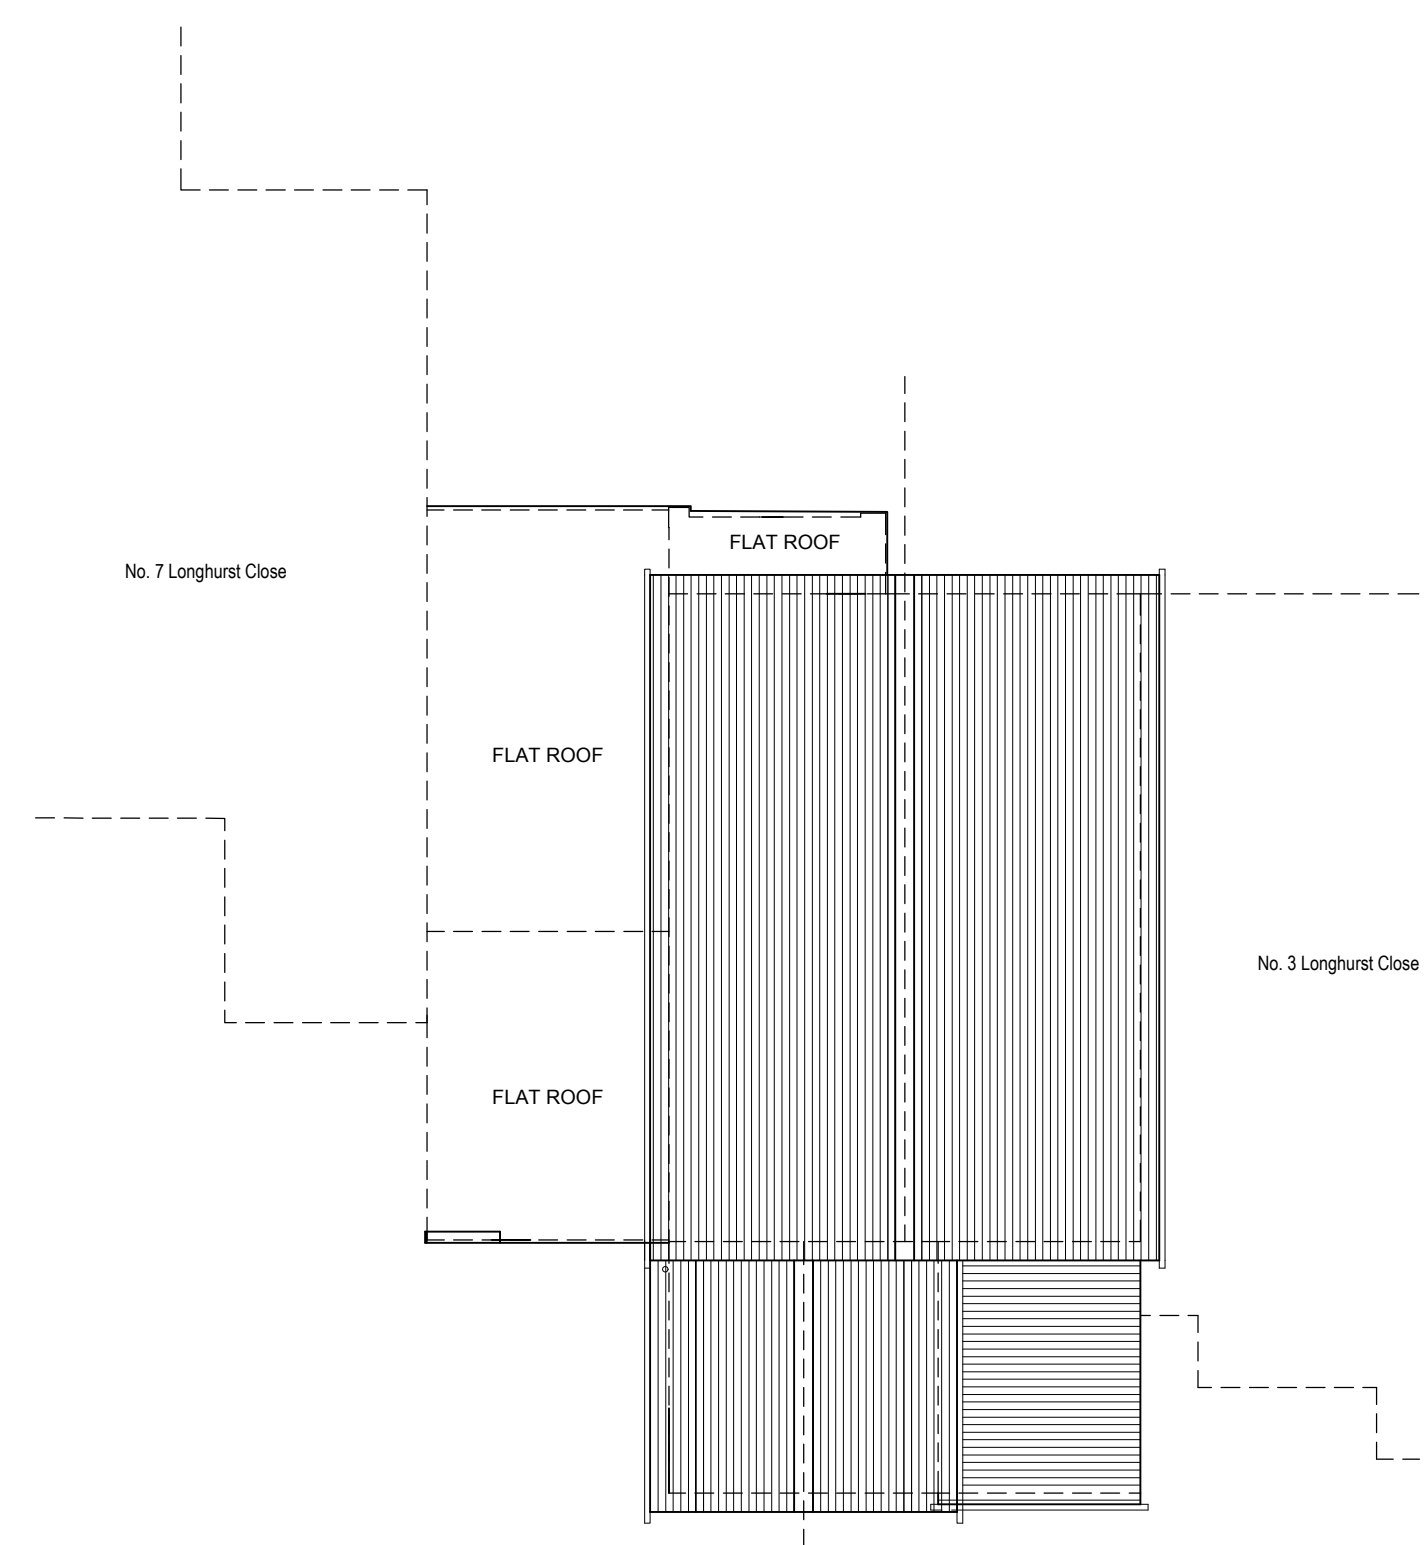


All dimensions to be checked on site. Written dimensions to be followed in preference to scaled dimensions.
All errors and omissions to be reported to the architect.

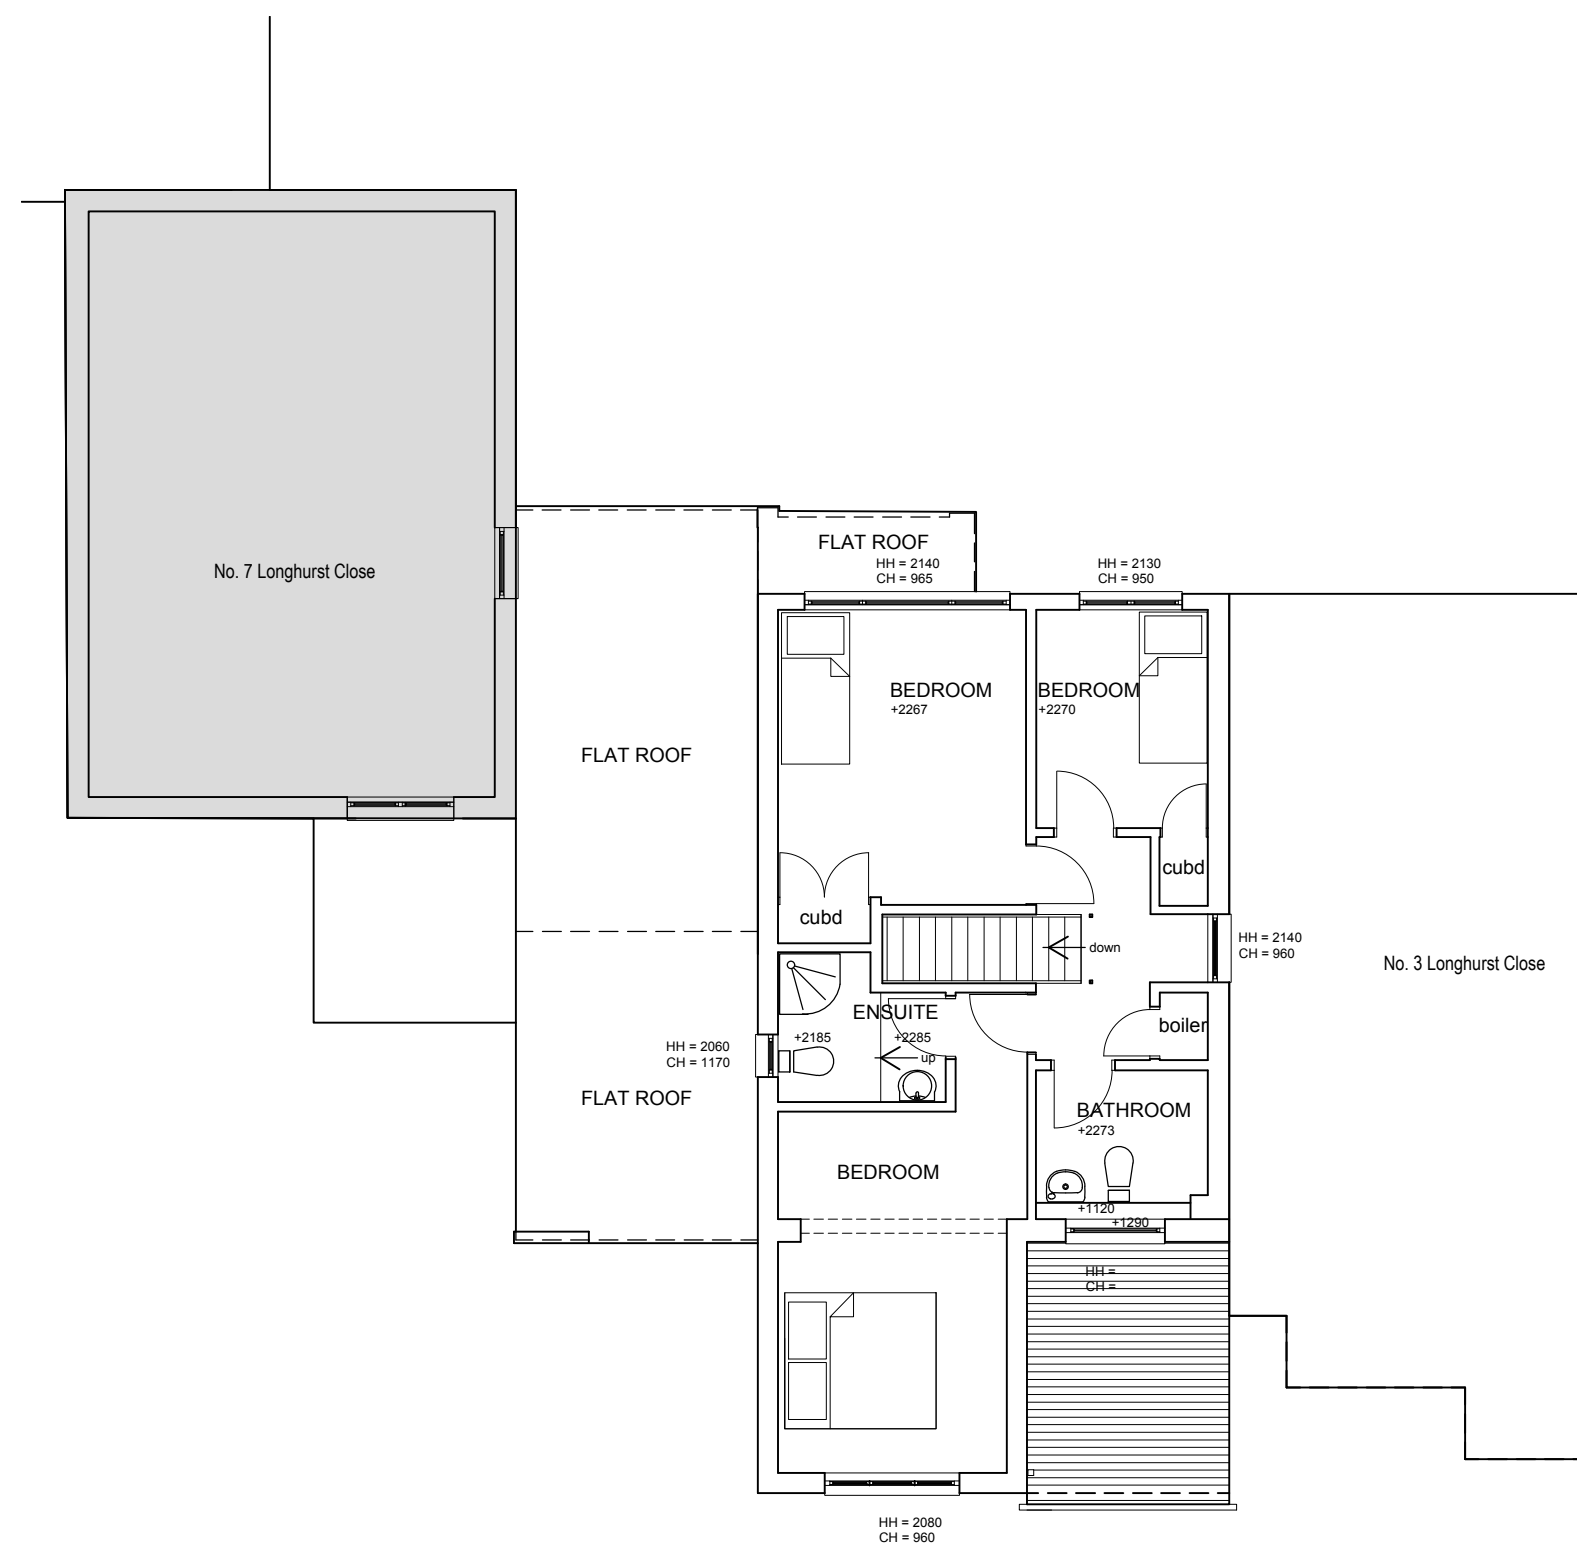

PLANNING

Rev. Date Description Drawn

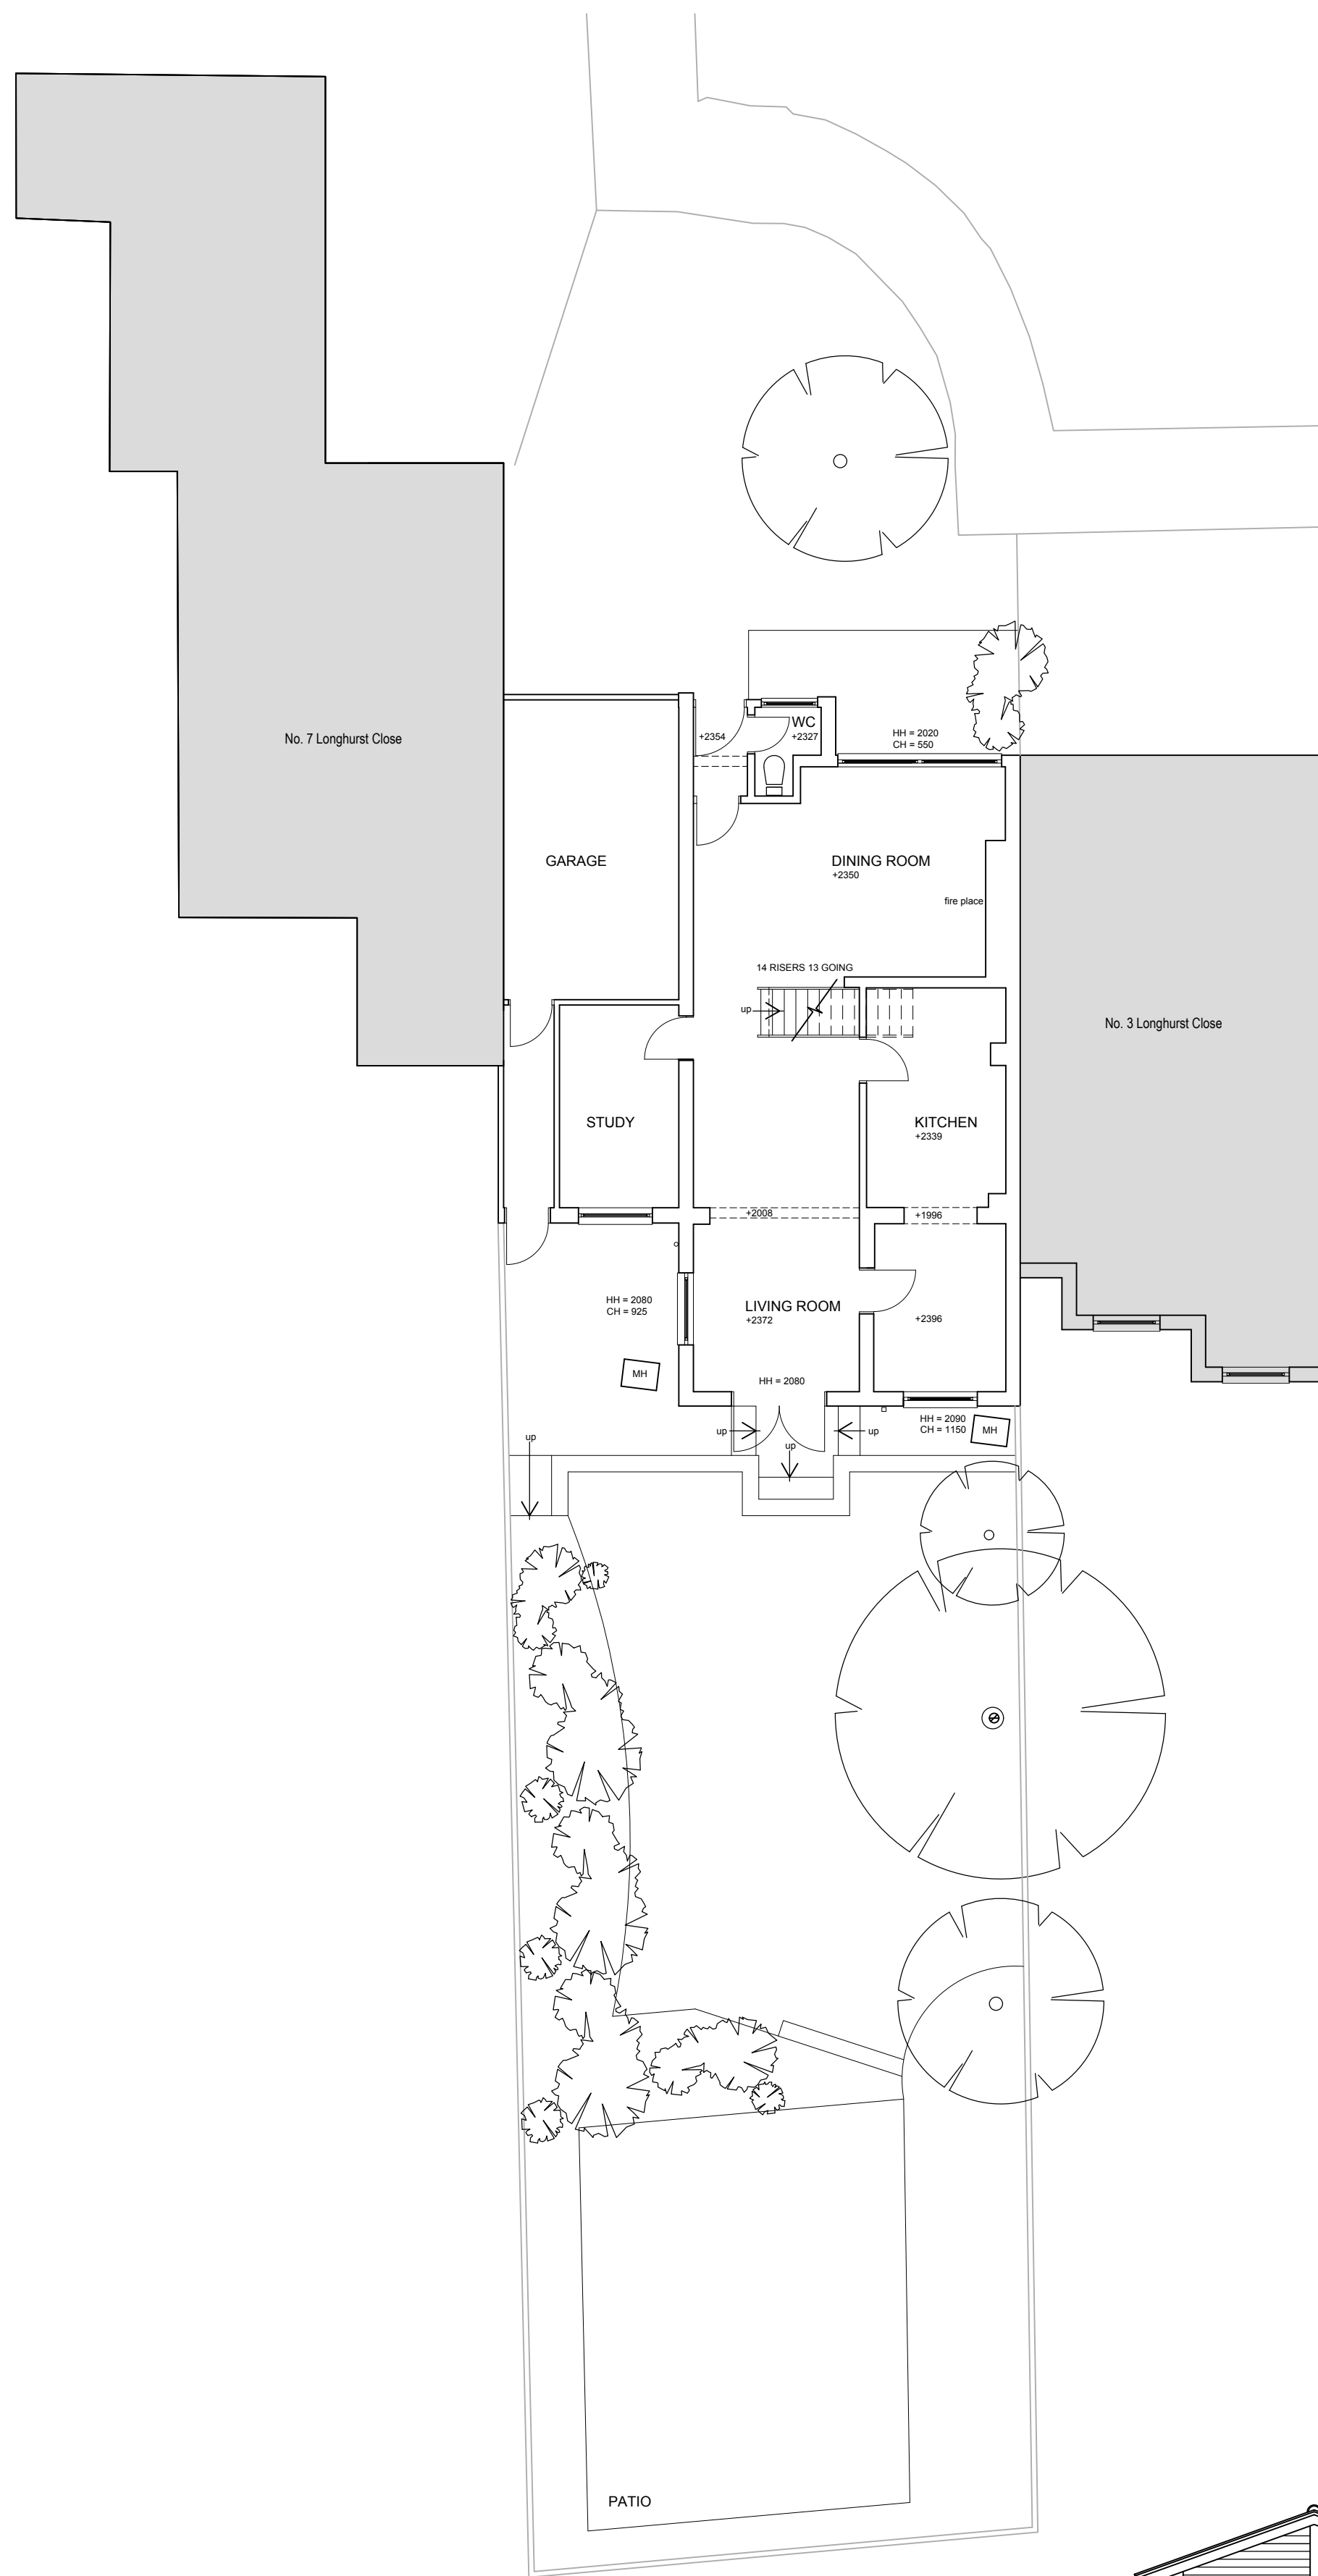

The Old Registry Office,
20 Amersham Hill
High Wycombe,
Buckinghamshire,
HP13 6NZ

Tel: 01494 512717
Fax: 01494 471714
email: info@tw-2.co.uk

Project
**5 LONGHURST CLOSE
CAVERSHAM
READING
RG4 5ER**

Drawing Title
EXISTING PLANS & ELEVATIONS

Date Scale Cad Ref Drawn Checked

July 2018 1:100 17 516PL02 TC

Drawing No.

17 516 PL02

