


Existing Block Plan 1:500



Proposed Block Plan 1:500

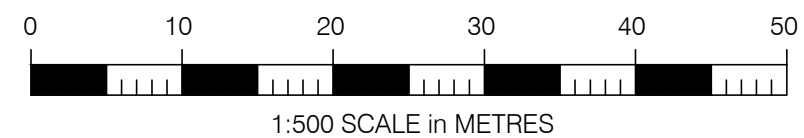

NOTES:

This drawing is to be read in conjunction with all relevant Architects and Engineers drawings. Only figured dimensions are to be used, for construction, all dimensions are to be verified on site prior to work commencing.

REV	AMENDMENT	DATE
-----	-----------	------

TITLE

74 Whitley Wood Lane

Existing & Proposed
Block Plans


DATE	05.02.18	SCALE 1:500 @ A3
DRAWN	MS	

CCarchitecture Ltd

3 Anglo Office Park
Lincoln Road
High Wycombe
HP12 3RH

01494 300 130
mail@ccarchitecture.co.uk
www.ccarchitecture.co.uk

Registered Practice CIAT&ARB

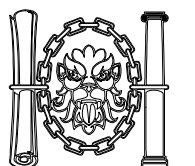

Chartered Institute of
Architectural Technologists



Architects Registration Board

DRAWING STATUS

DRAWING No	REV
2018-706-202	